


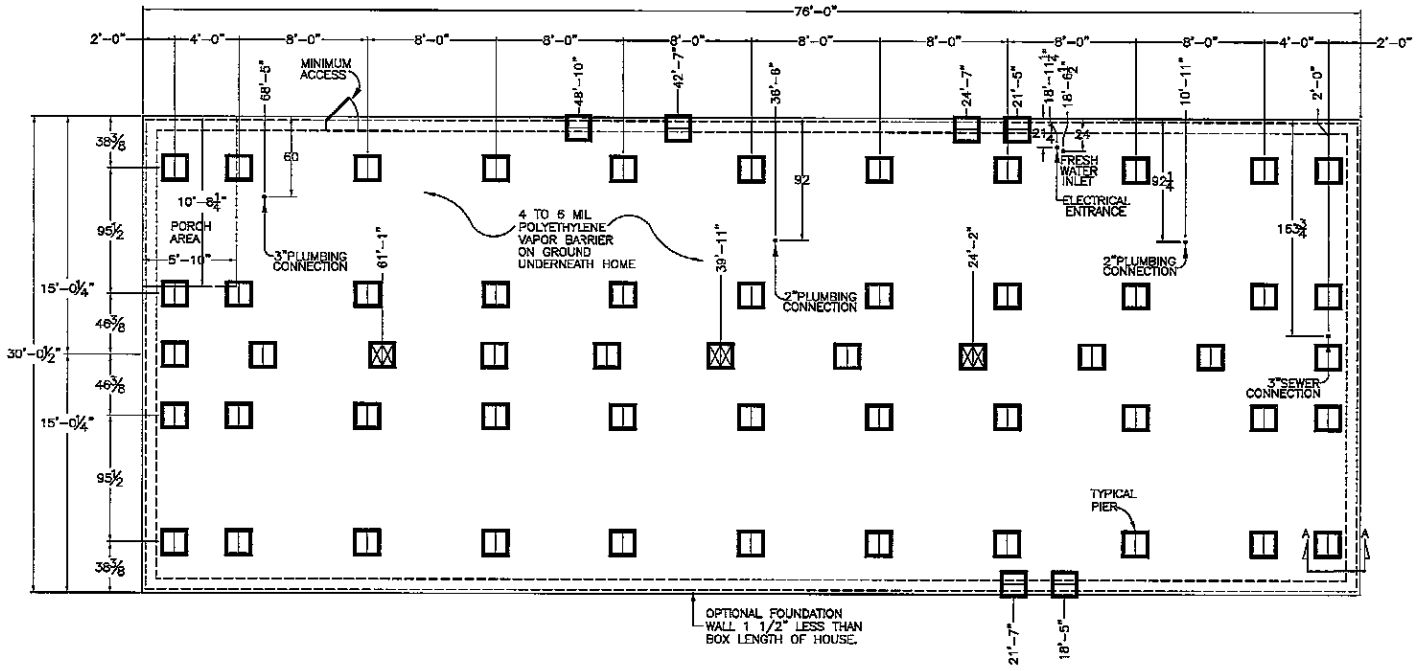


TYPICAL SECTION A-A

NOTES:

1. ALL INFORMATION SHOWN ON THIS PAGE IS DONE AT SITE BY OTHERS.
2. BOTTOM OF FOOTING TO REST ON UNDISTURBED SOIL, BELOW FROST LEVEL BUT NO LESS THAN 12" BELOW GRADE. (FOOTING AND FOUNDATION WALL TO COMPLY WITH ALL REQUIREMENTS OF STATE/CITY/ BUILDING CODE.)
3. REFER TO THE FRANKLIN HOMES, INC. SET-UP MANUAL FOR FOOTING, PIER DESIGN, AND SITE PREPARATION, ETC.
4. THESE DESIGNS ARE ILLUSTRATIVE IN NATURE, FOUNDATION DESIGN TO BE COMPLETED BY LOCAL ENGINEER FOUNDATION TO BE BUILT ON-SITE BY LOCAL CONTRACTOR

| | BY: | DATE: |
|---|---|---|
| DRAWN: | B.P. | 11/2/21 |
| CHECKED: | | |
| SCALE: | N.T.S. | |

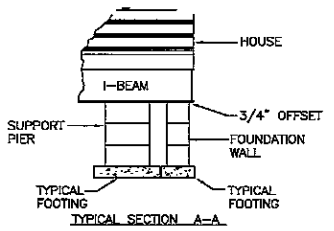REVISION:

FRANKLIN HOMES, INC. RUSSELLVILLE, ALABAMA

TITLE: 95.1/2" I-BEAM SPACING BLOCKING/FOUNDATION DETAIL | NO: FD-1017-80-4-32 | REV: | SIM: | SERIAL NO: 16706