NOT TO SCALE

NOTICE TO CONTRACTOR:
All construction must comply with current NC Building Codes and is subject to field inspection and verification.
APPROVED
Limited building only review
Permit holder responsible for full compliance with the code
02/18/2022
Harnett COUNTY NORTH CAROLINA

See Notes

Window must be operable

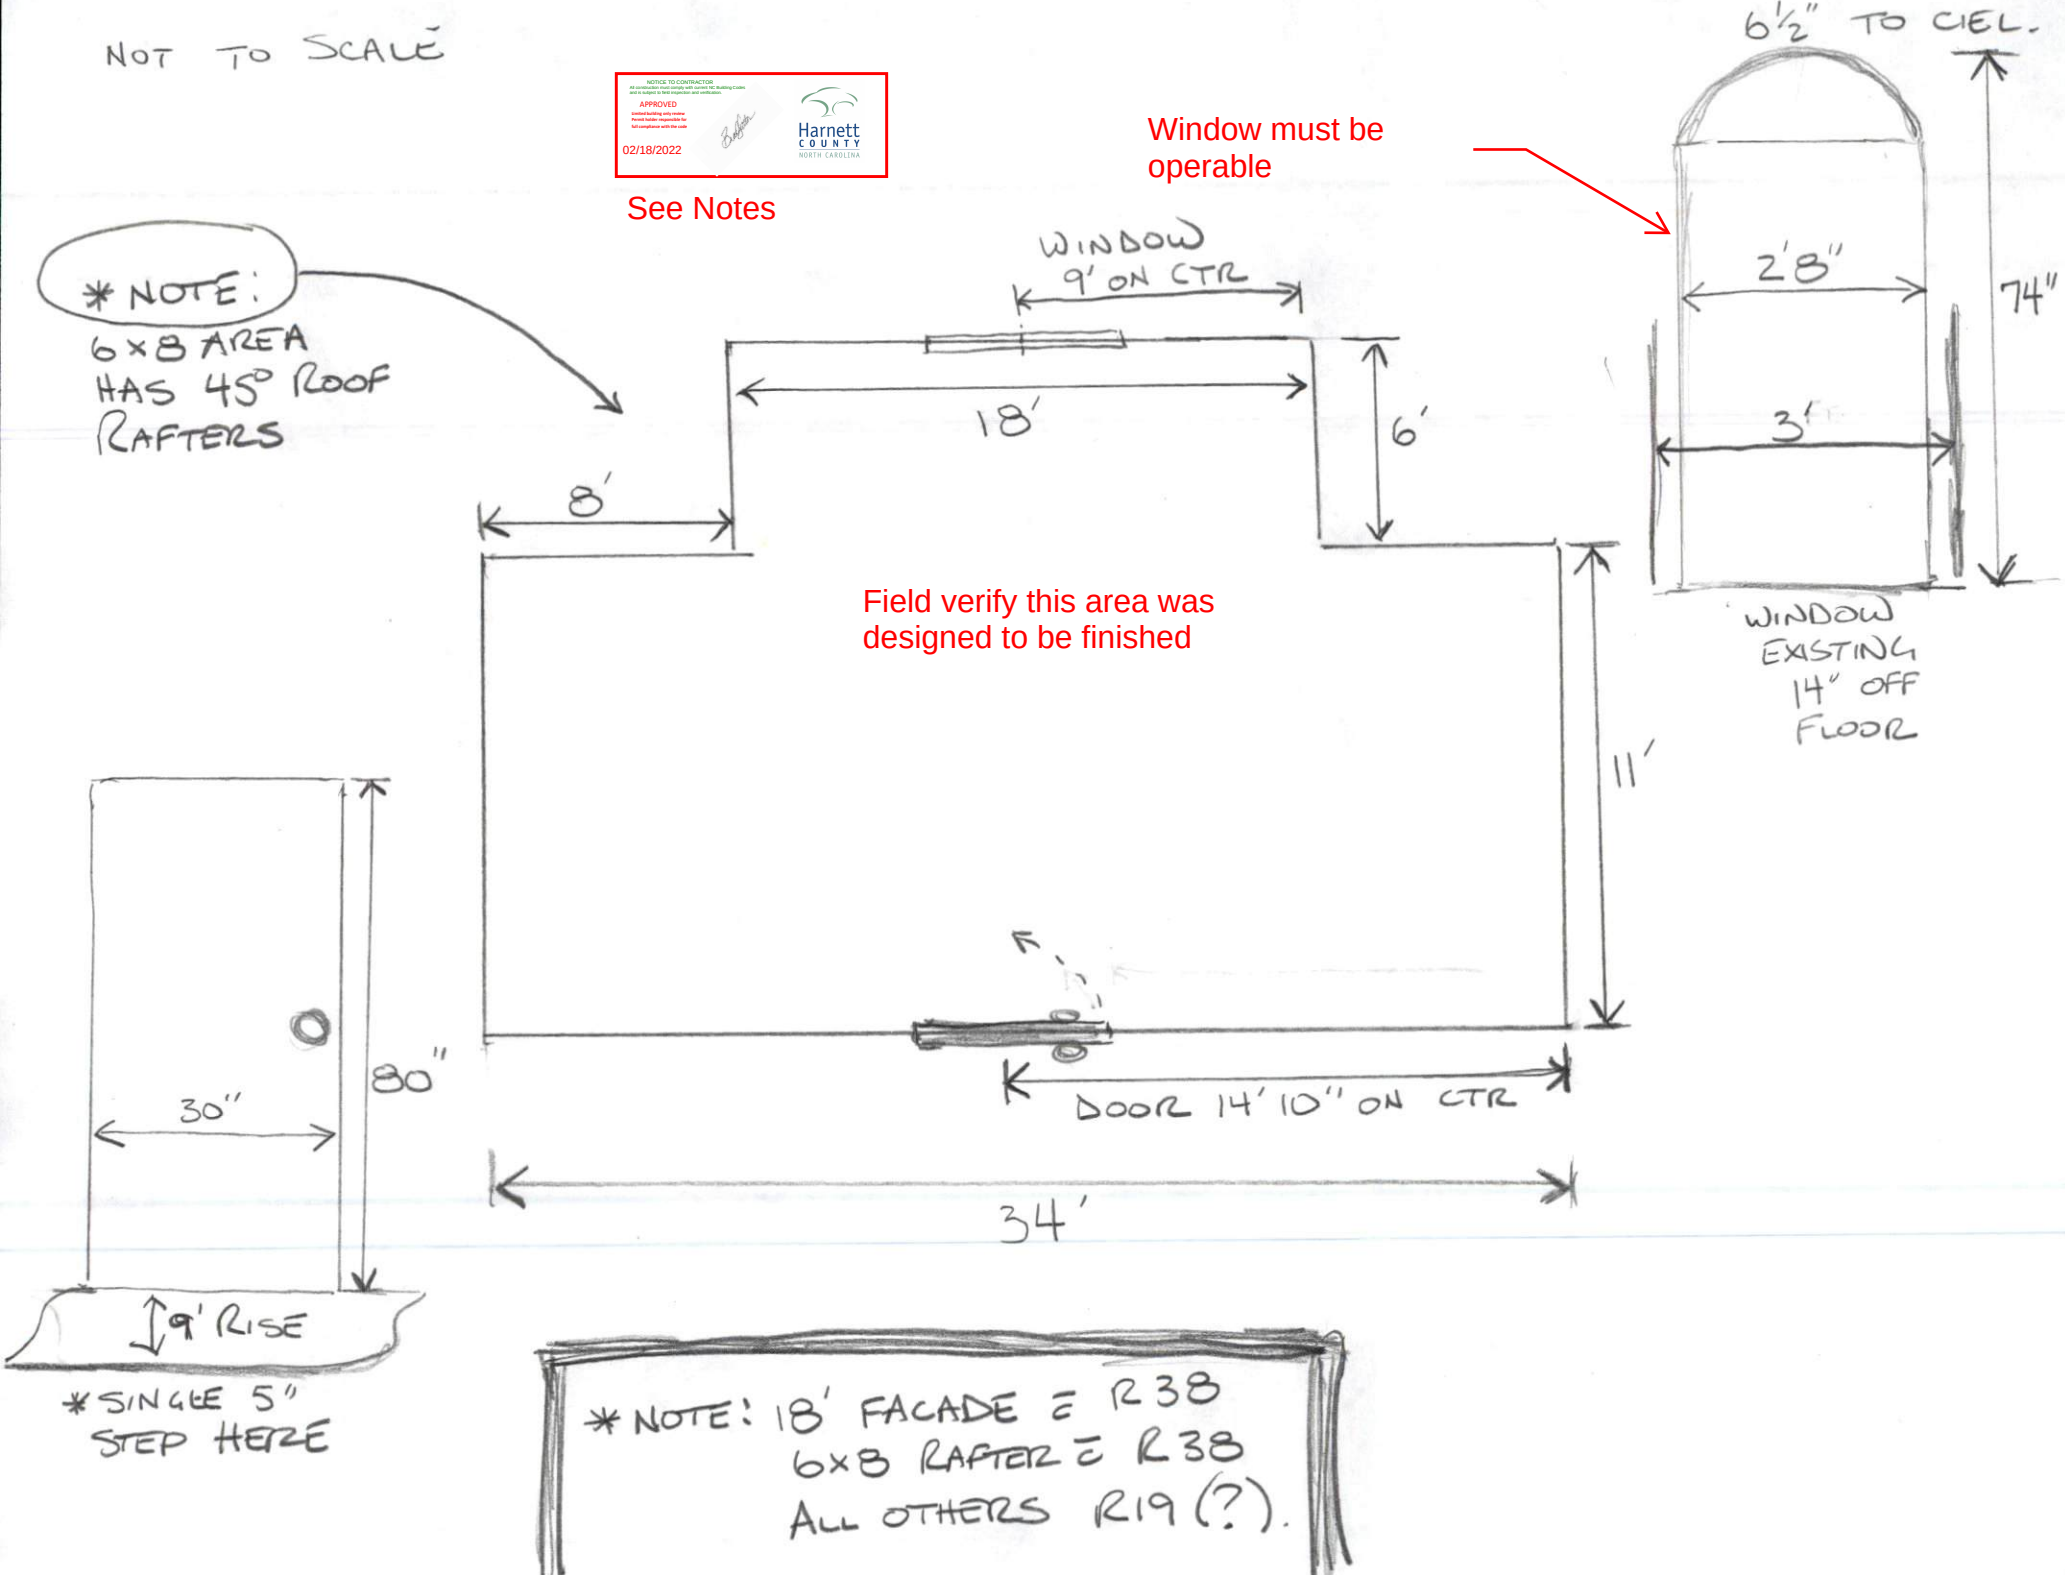

* NOTE: 18' FACADE = R38
6x8 RAFTER = R38
ALL OTHERS R19 (?).

NOT TO SCALE

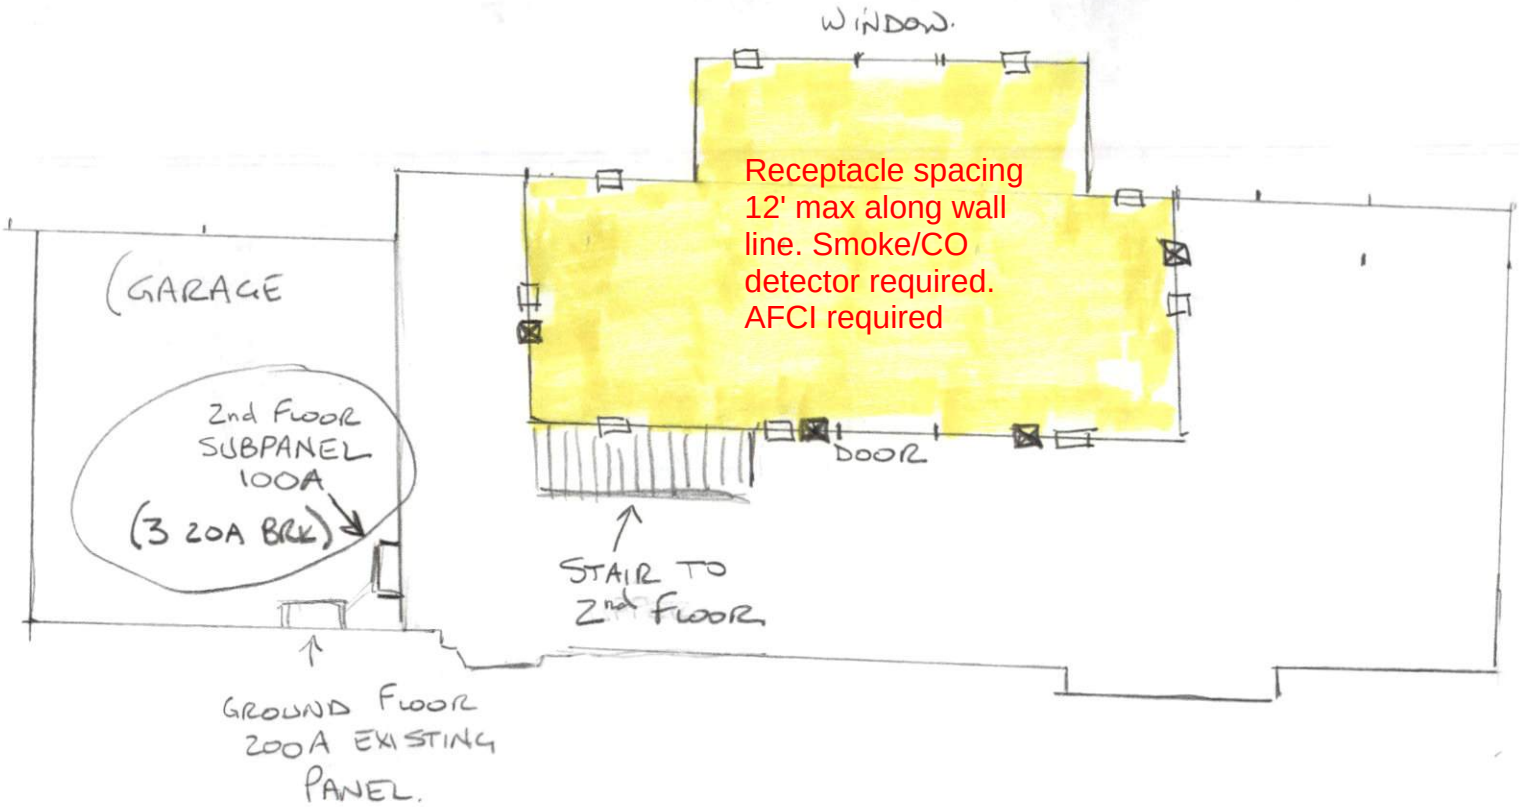

PROPOSED STUDIO AREA

PROPOSED OUTLETS (13 TOTAL)
9 IN ROOM/4 OUTER

4 OUTER WALLS

* 2 OUTLETS AND
6 LIGHT FIXTURES
EXIST ON MAIN PANEL
ORIGINAL (15A BREAKER)