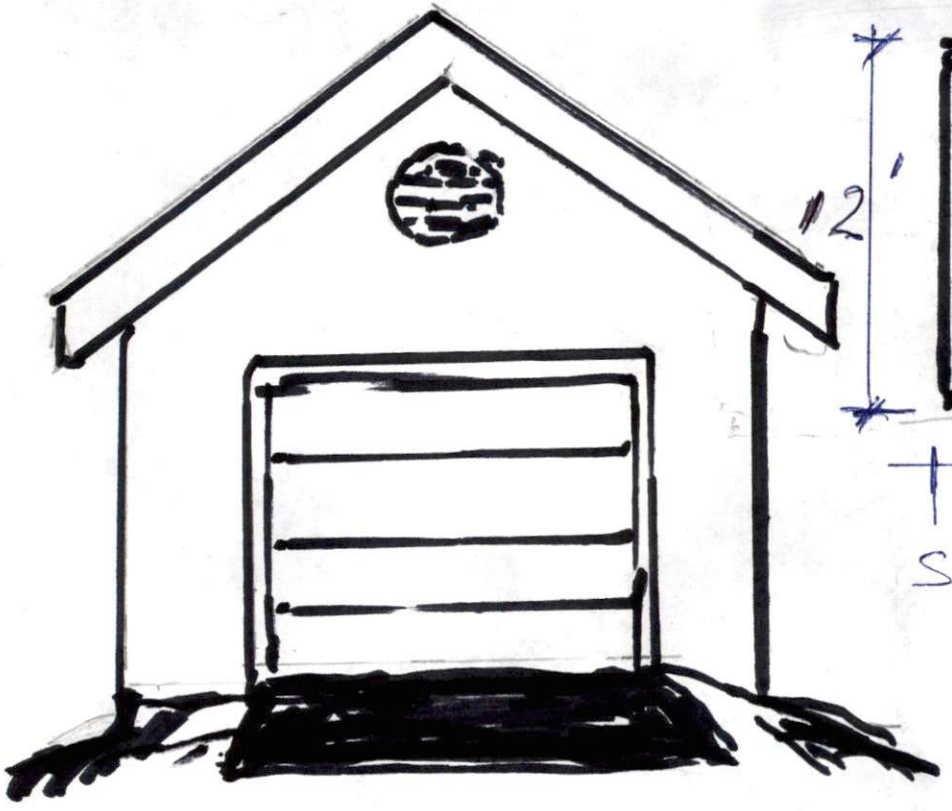

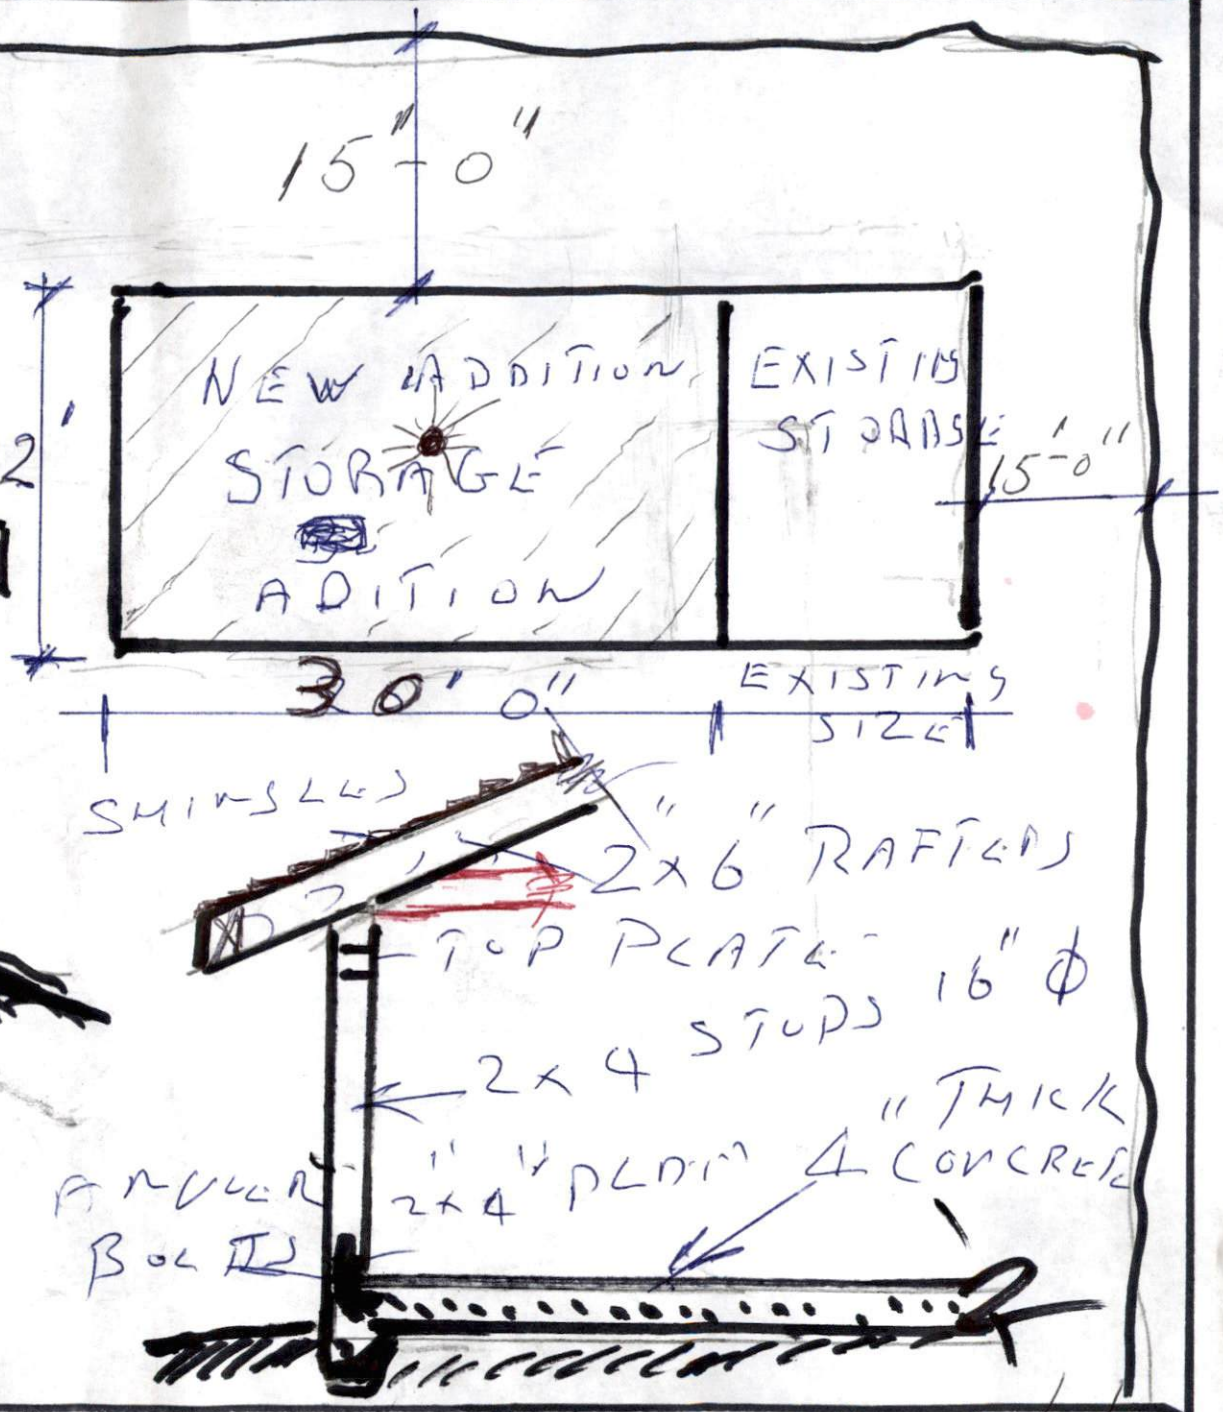

PROPOSE STORAGE BUILDING

DATE = 4/1/22

NOT TO SCALE