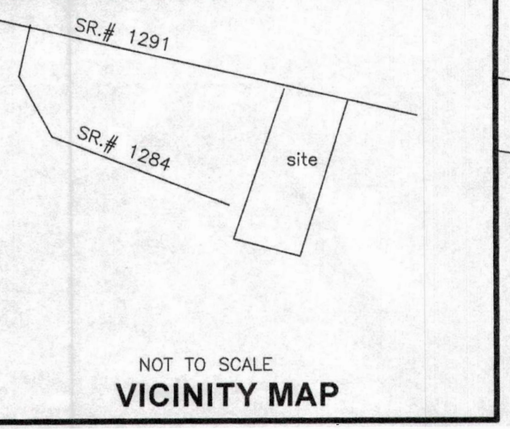

FENCE REQUIREMENTS

1. Fence Height shall be 48inches with self latch/closing entry points.
2. Latch shall be 54 inches above grade.
3. Gate spacing shall not be more than 4 inches.
4. Gate Entry-point doors shall swing away from the pool.
5. Entry points shall be equipped with code compliant (UL2017) alarms.

Pool shall be equipped with code compliant (ASNI) suction drains.

Proposed swimming pool: 14'x31'; 92 sf
Proposed pool patio: 1032 Sf
Proposed concrete equipment pad : 30 sf
TOTAL : 1,152 sf

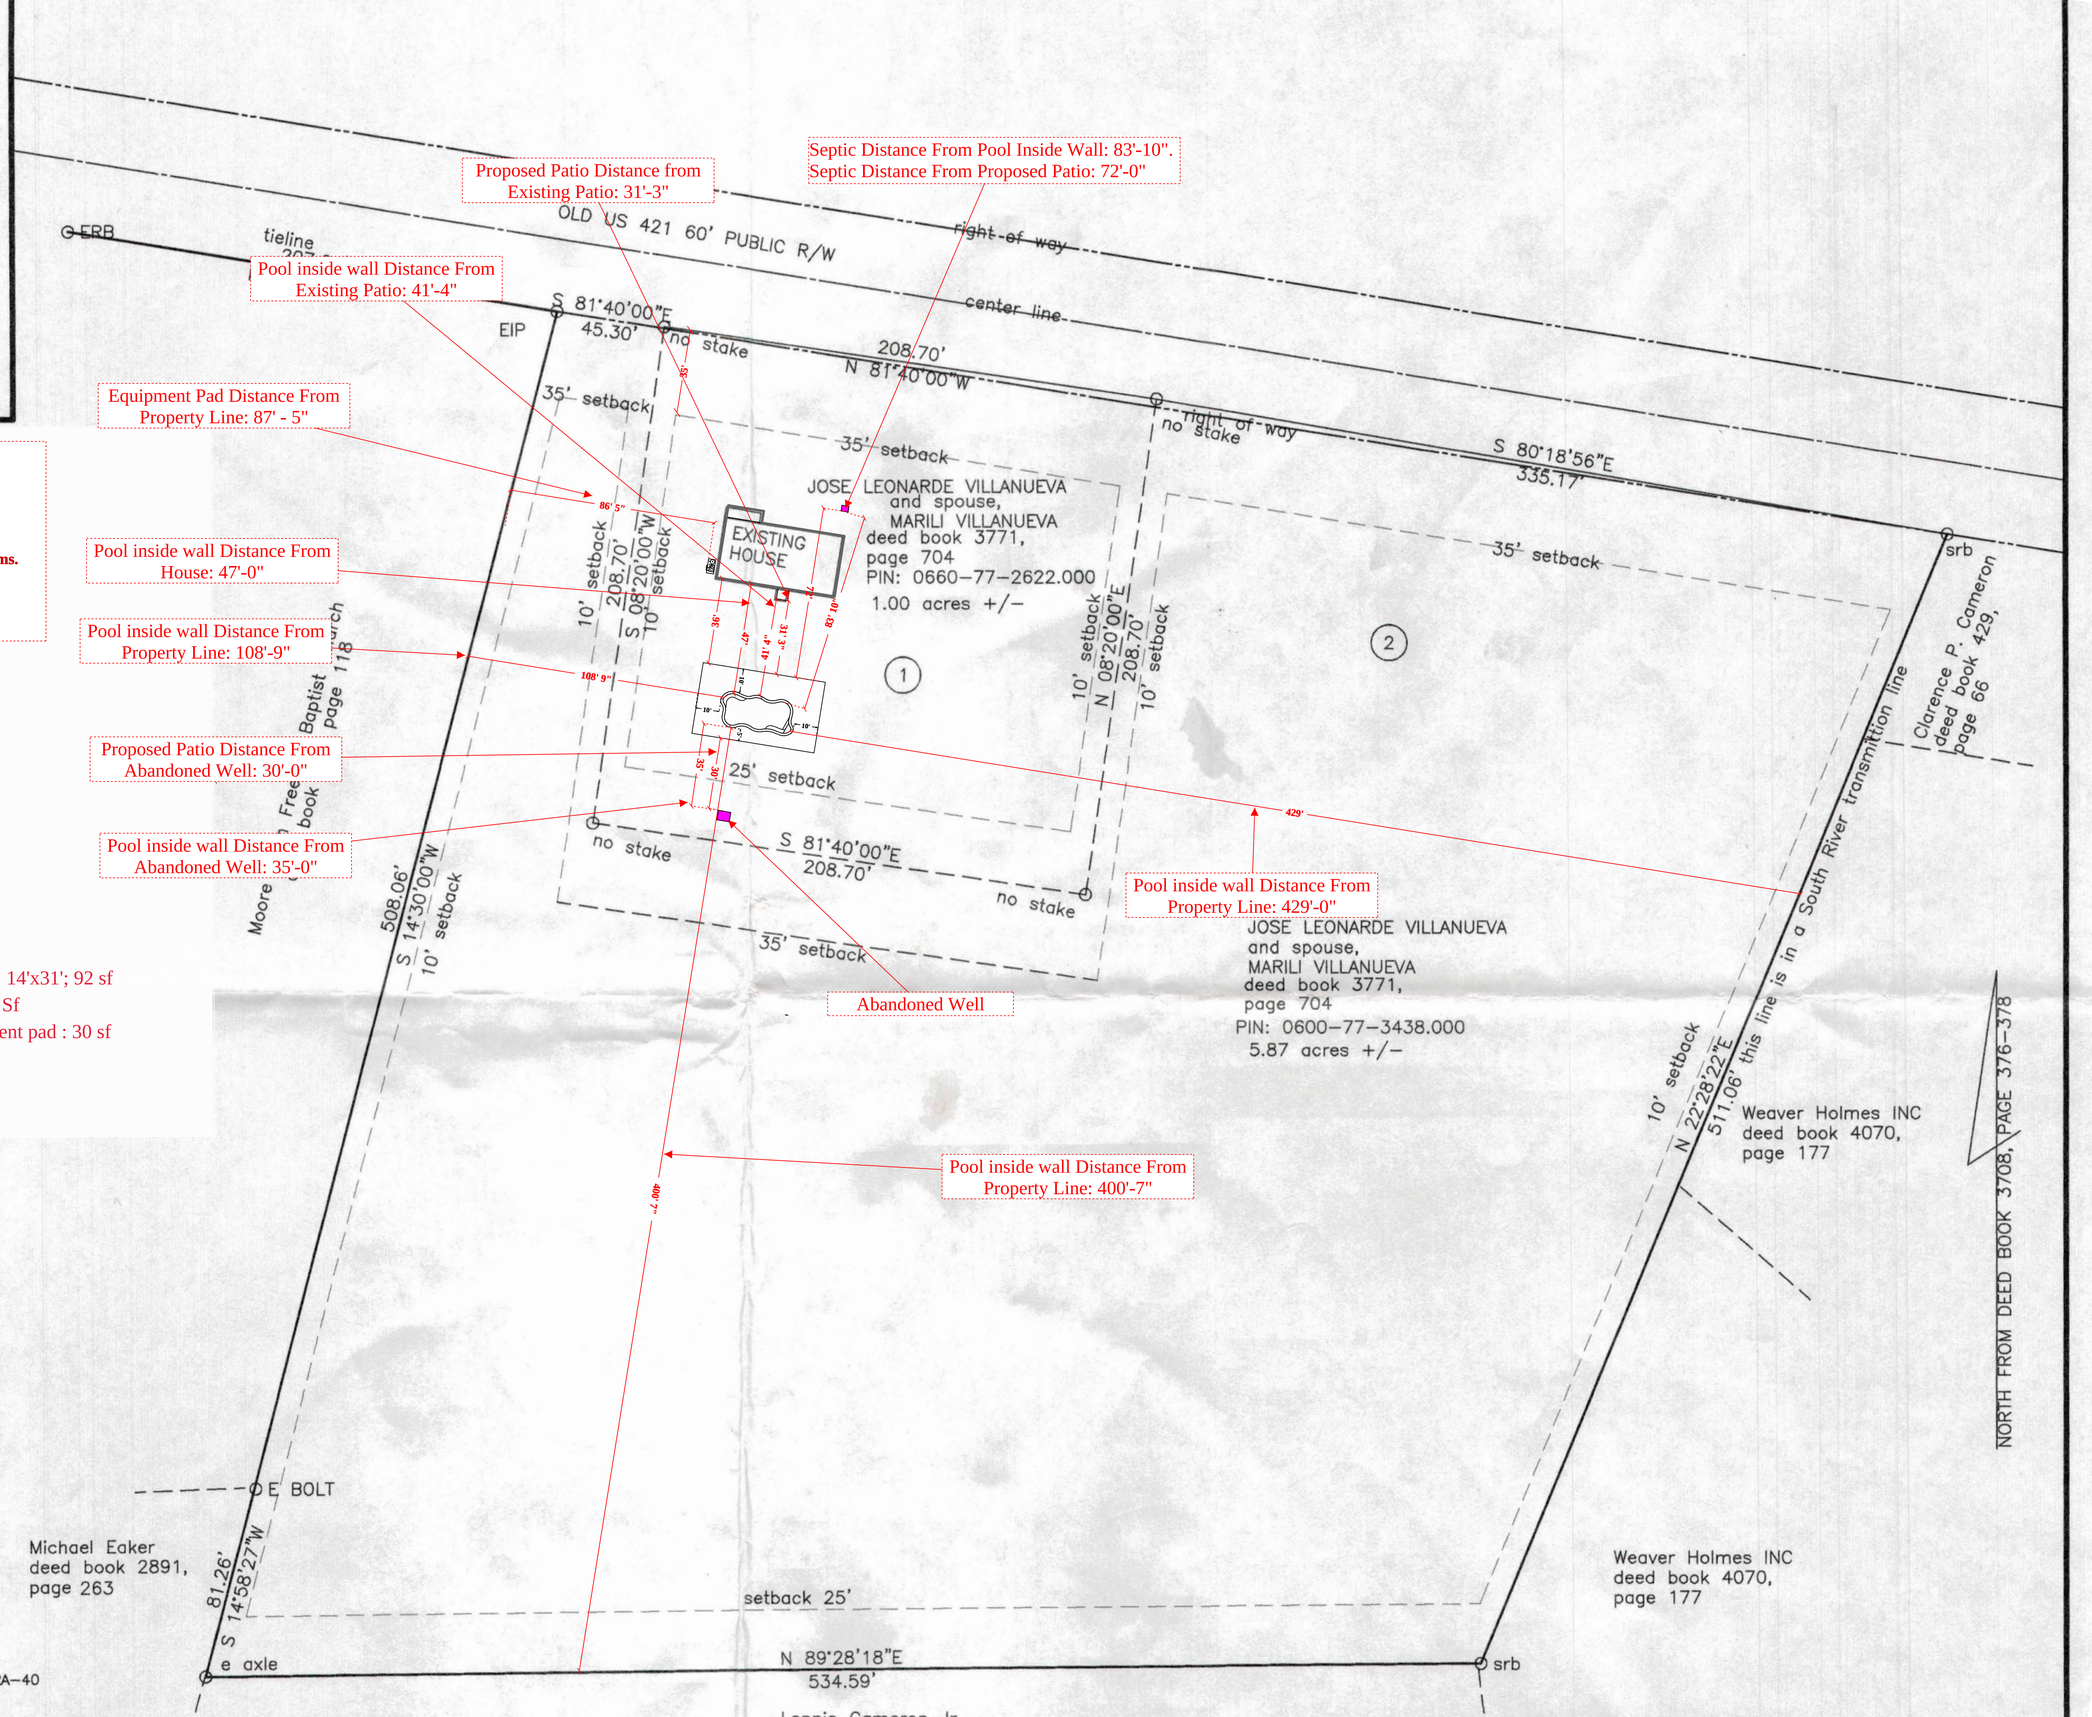

LEGEND
SR Existing Steel Rod
SR Set Steel Rod
CPS Existing Cotton Picker Spindle
CPS Set Cotton Picker Spindle
N Existing Nail
P Existing Iron Pipe
P Set Iron Pipe
S Existing Iron Stake
S Set Iron Stake
PKN Existing PK Nail
PKN Set PK Nail
CM Existing Concrete Monument
RB Set Rebar
RB Existing Rebar