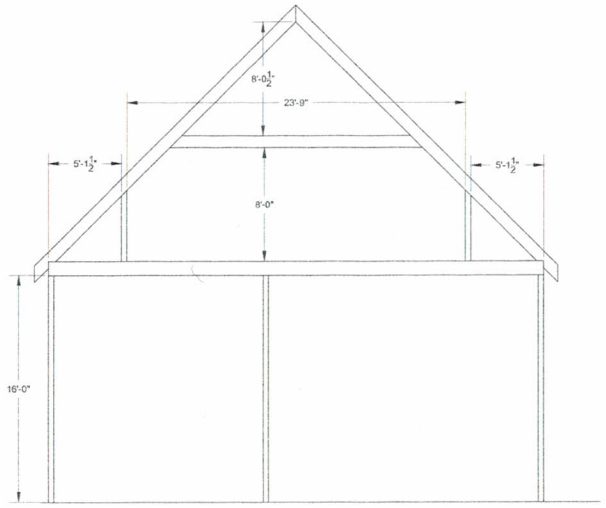

BUILDING SECTION

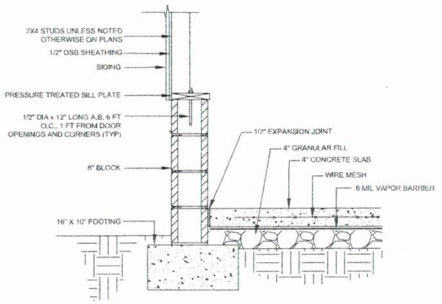

A S2 WALL SECTION
SCALE: 1"=1'-0"

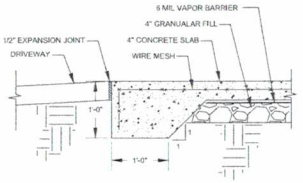

B S2 GARAGE ENTRANCE
SCALE: 1"=1'-0"

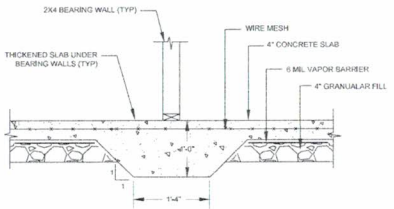

C S2 INTERIOR WALL FOOTING
SCALE: 1"=1'-0"

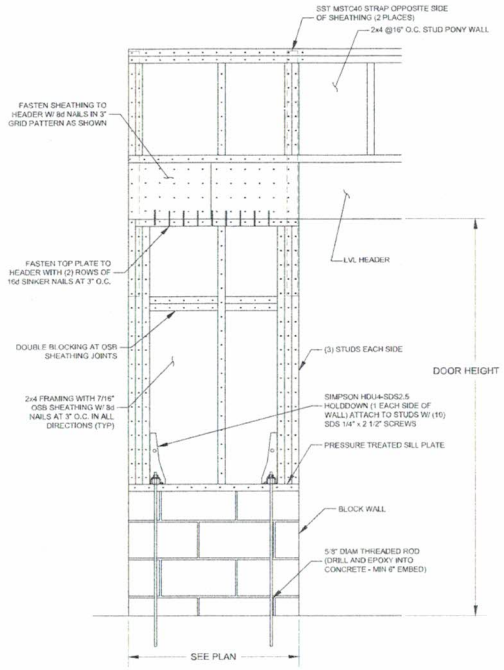

D S2 WALL SECTION
SCALE: 1"=1'-0"

ISSUE / REVISIONS

rev	date	description

JEFFREY MOSS, P.E.
STRUCTURAL ENGINEER
1104 Chimney Hill Drive
Apex, NC 27502
Phone: (919) 740-0188
E-mail: jeffmosspe@gmail.com

Project: Garage Addition for:
Brad Harris
340 Fieldstone Drive
Holly Springs, NC 27540

Drawing Title: Floor Plan

Scale: 1/4" = 1'-0"

Date: 5/2/22

Project No: 22088

Drawing No: S2

Rev: