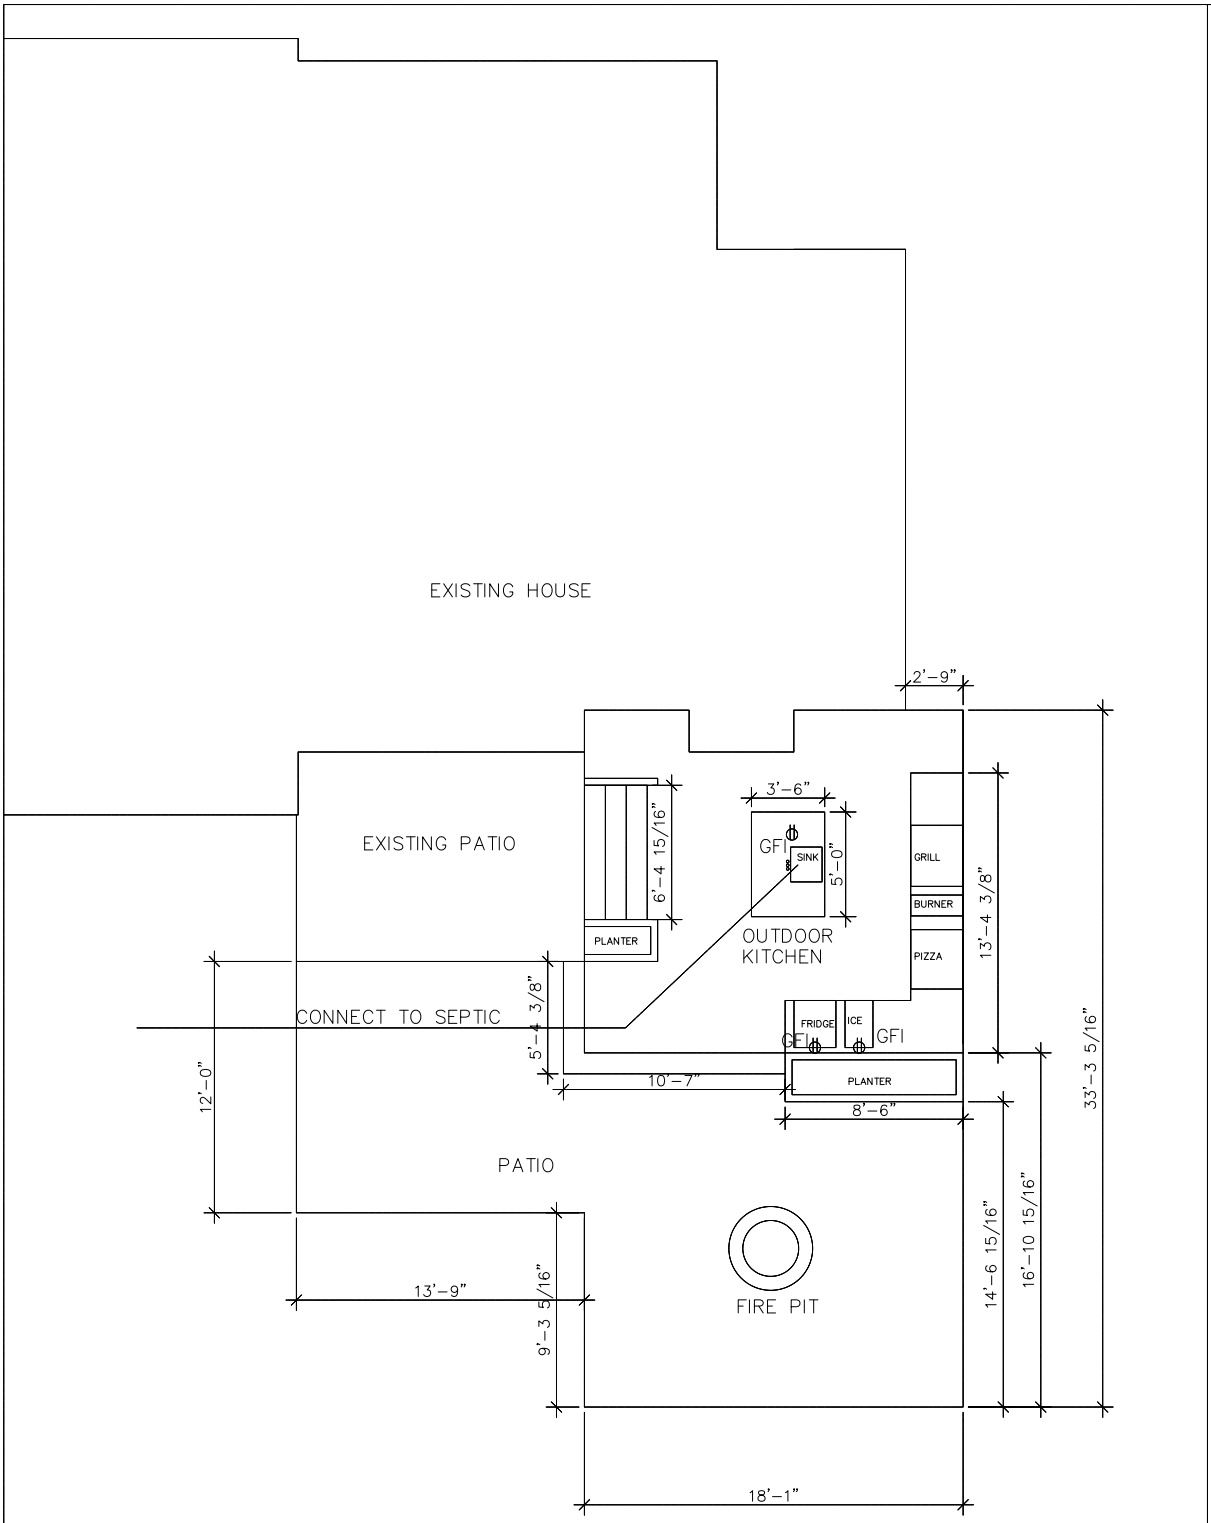

1 K1	OUTDOOR KITCHEN AND PATIO PLAN
	1/8" = 1'-0"

SELECT CUSTOM BUILDER LLC

2474 WALNUT ST #225
CARY NC 27518
PHONE: 919-819-0297 EMAIL: TRE@SCBWAKE.COM
NC GENERAL CONTRACTOR'S LICENSE: 78279

GARDNER OUTDOOR KITCHEN

200 OAKHAVEN DR
HOLLY SPRINGS NC 27540

PROJECT NO:

DATE: 04/13/22

CAD DWG FILE:

DRWN BY: WHC CHKD BY: WHC

OUTDOOR KITCHEN

K1