Site Plan

For New DW Home
at 3910 Address.
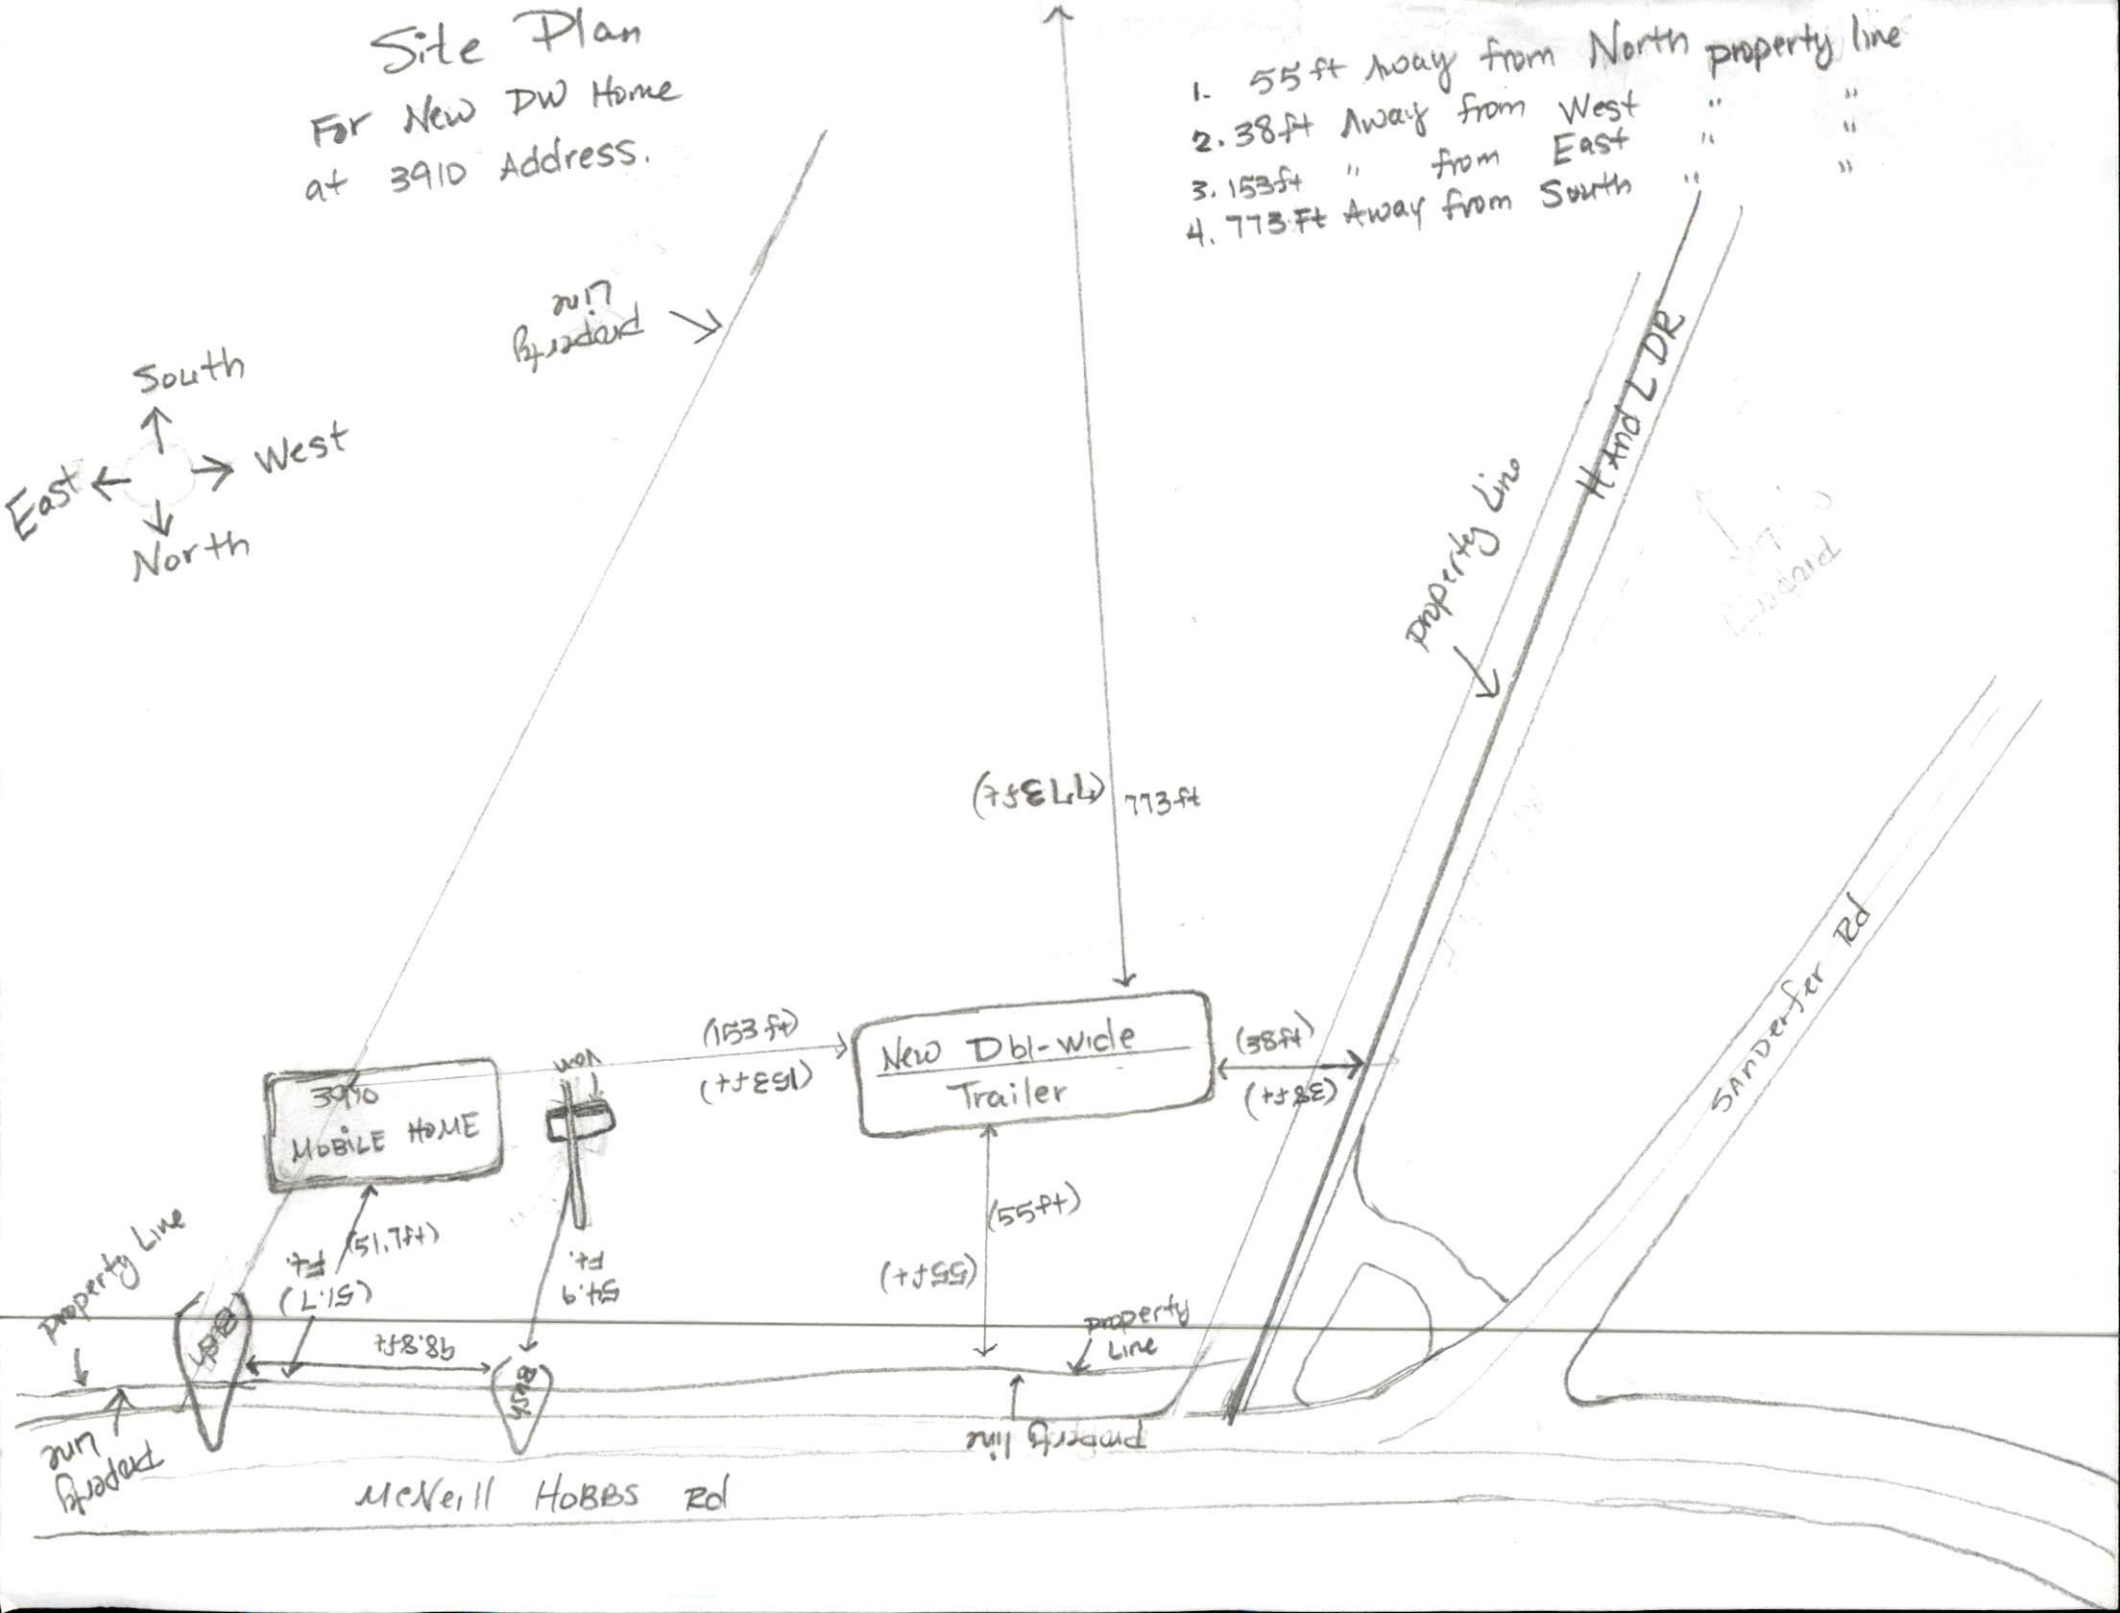
1. 55 ft Away from North property line
2. 38 ft Away from West " "
3. 153 ft " from East " "
4. 773 Ft Away from South " "