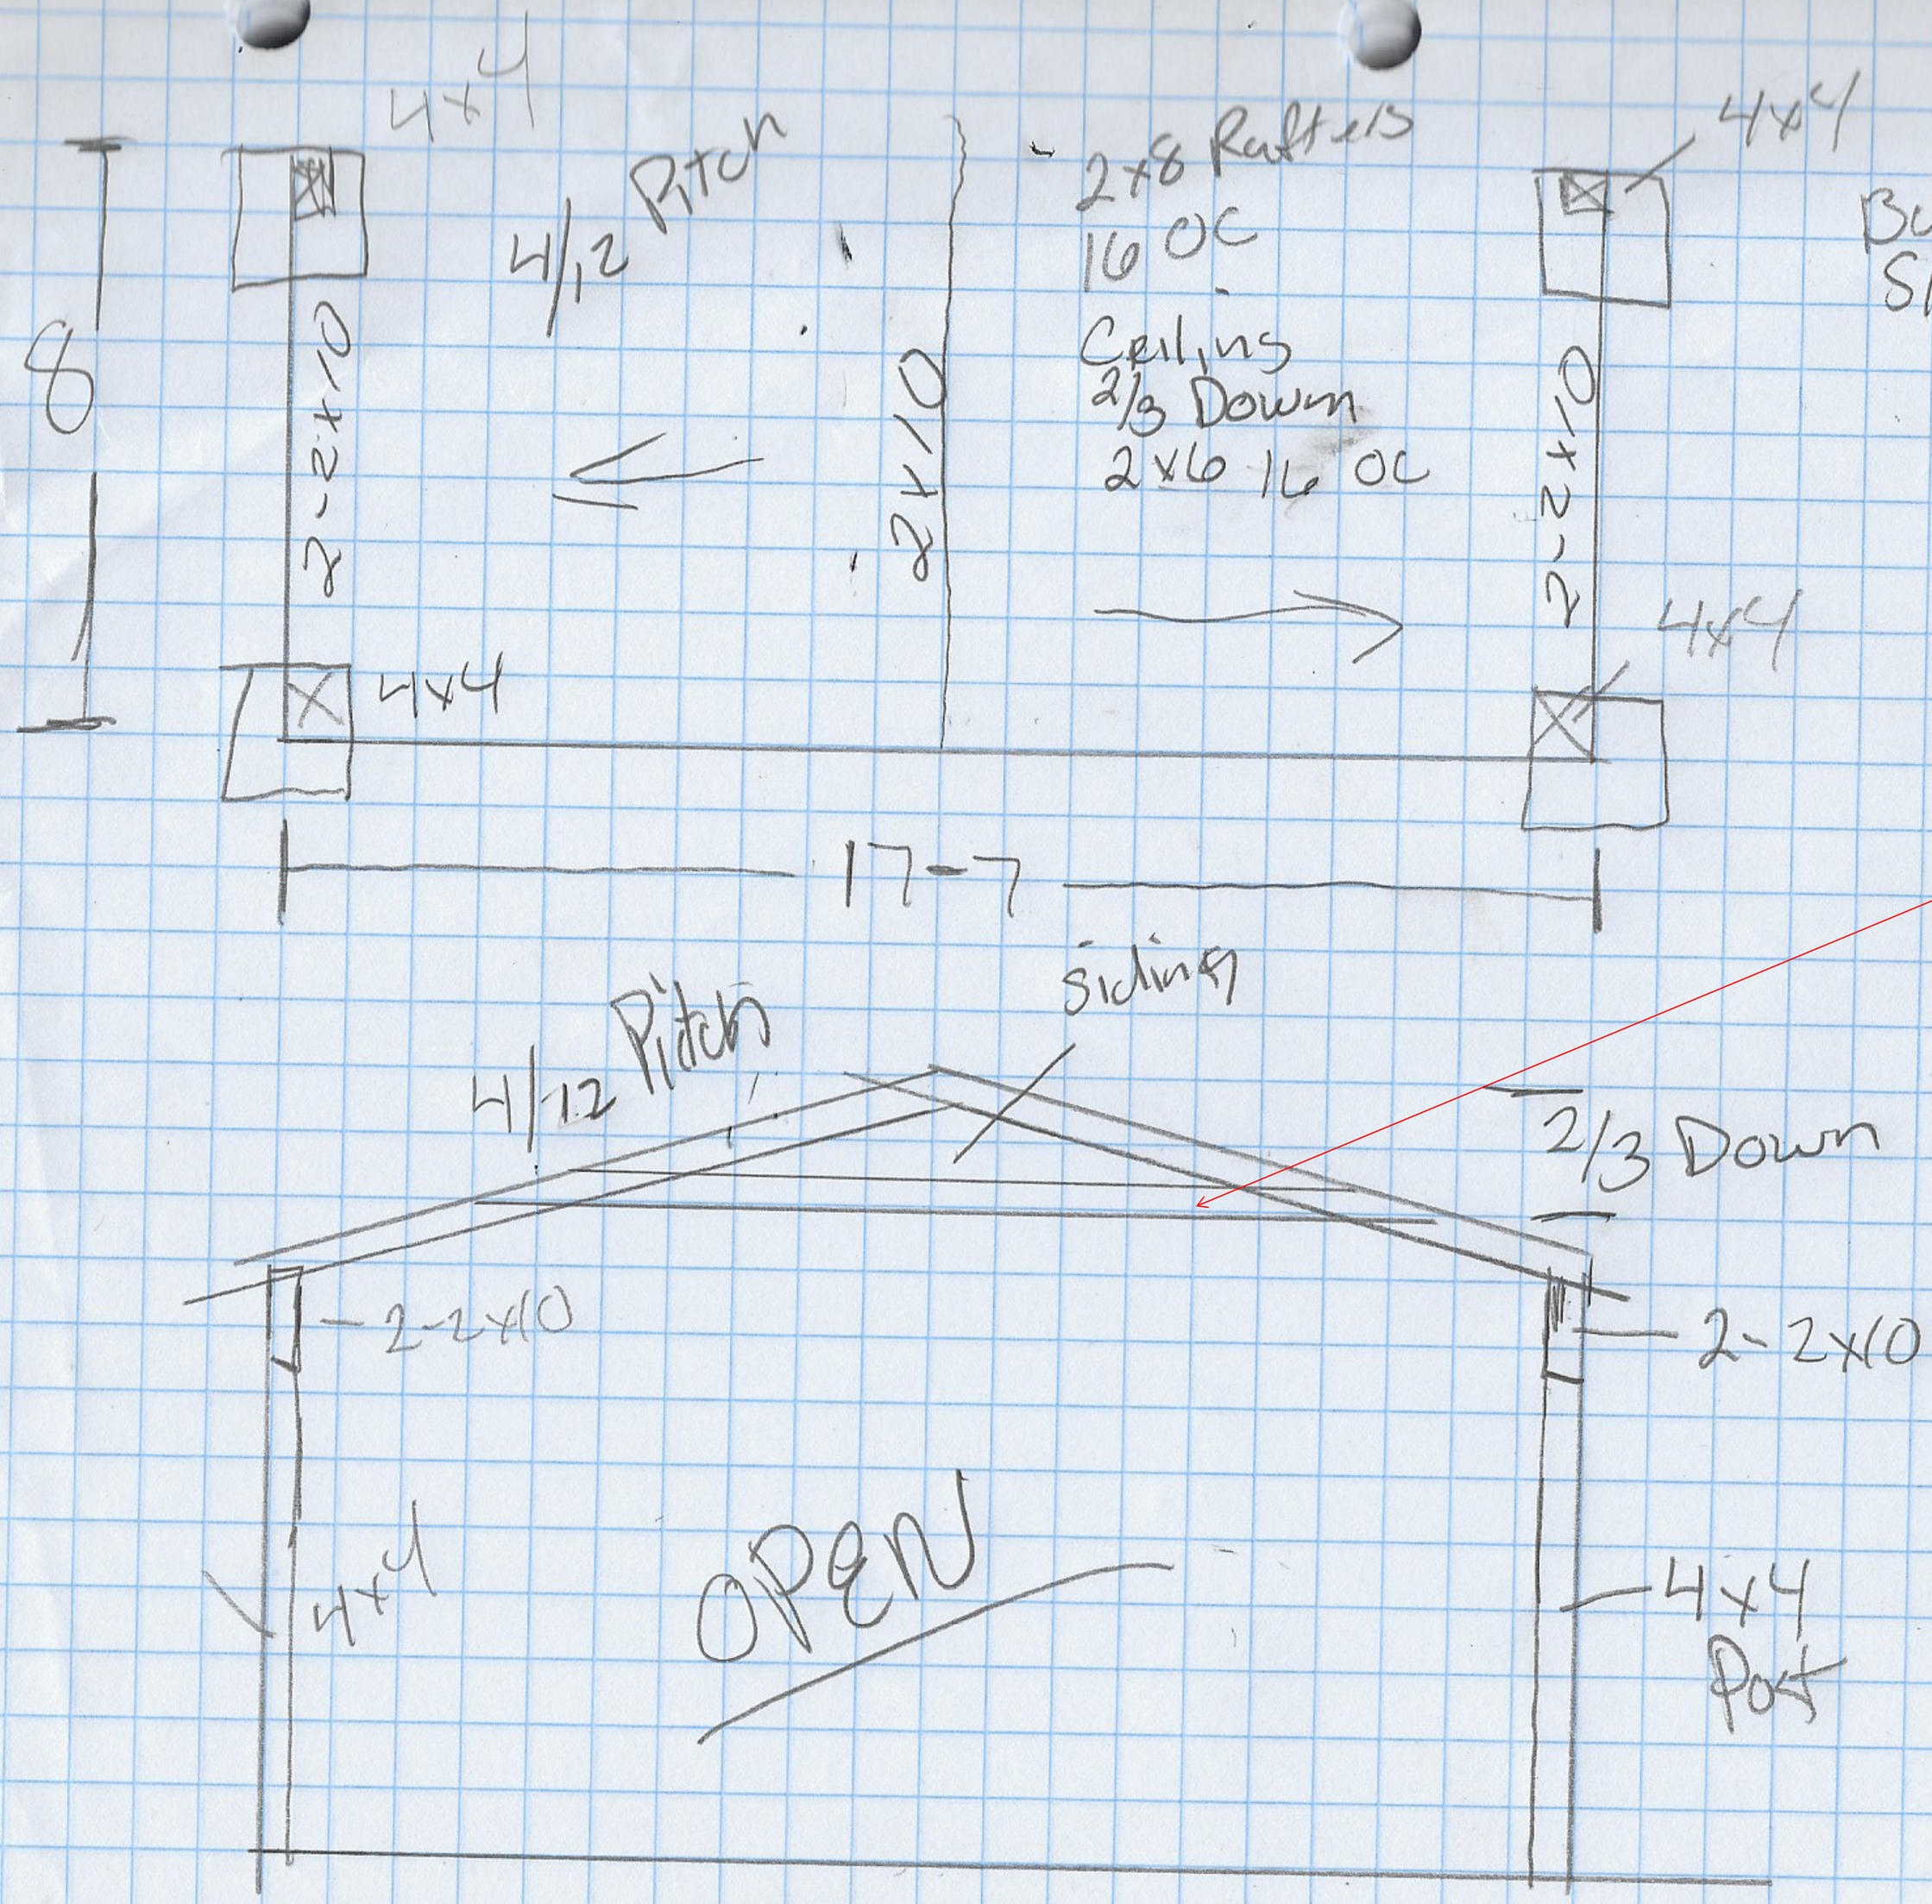

Built on Existing
Slab adding footing
20x20x12

NOTICE TO CONTRACTOR
All construction must comply with current NC Building Codes and is subject to field inspection and verification.
APPROVED
Limited building only review
Permit holder is responsible for full compliance with the code
09/23/2022
Harnett COUNTY NORTH CAROLINA

Rafter span may not exceed 16'11" and must be in the lower 1/3 of rafter span as noted above