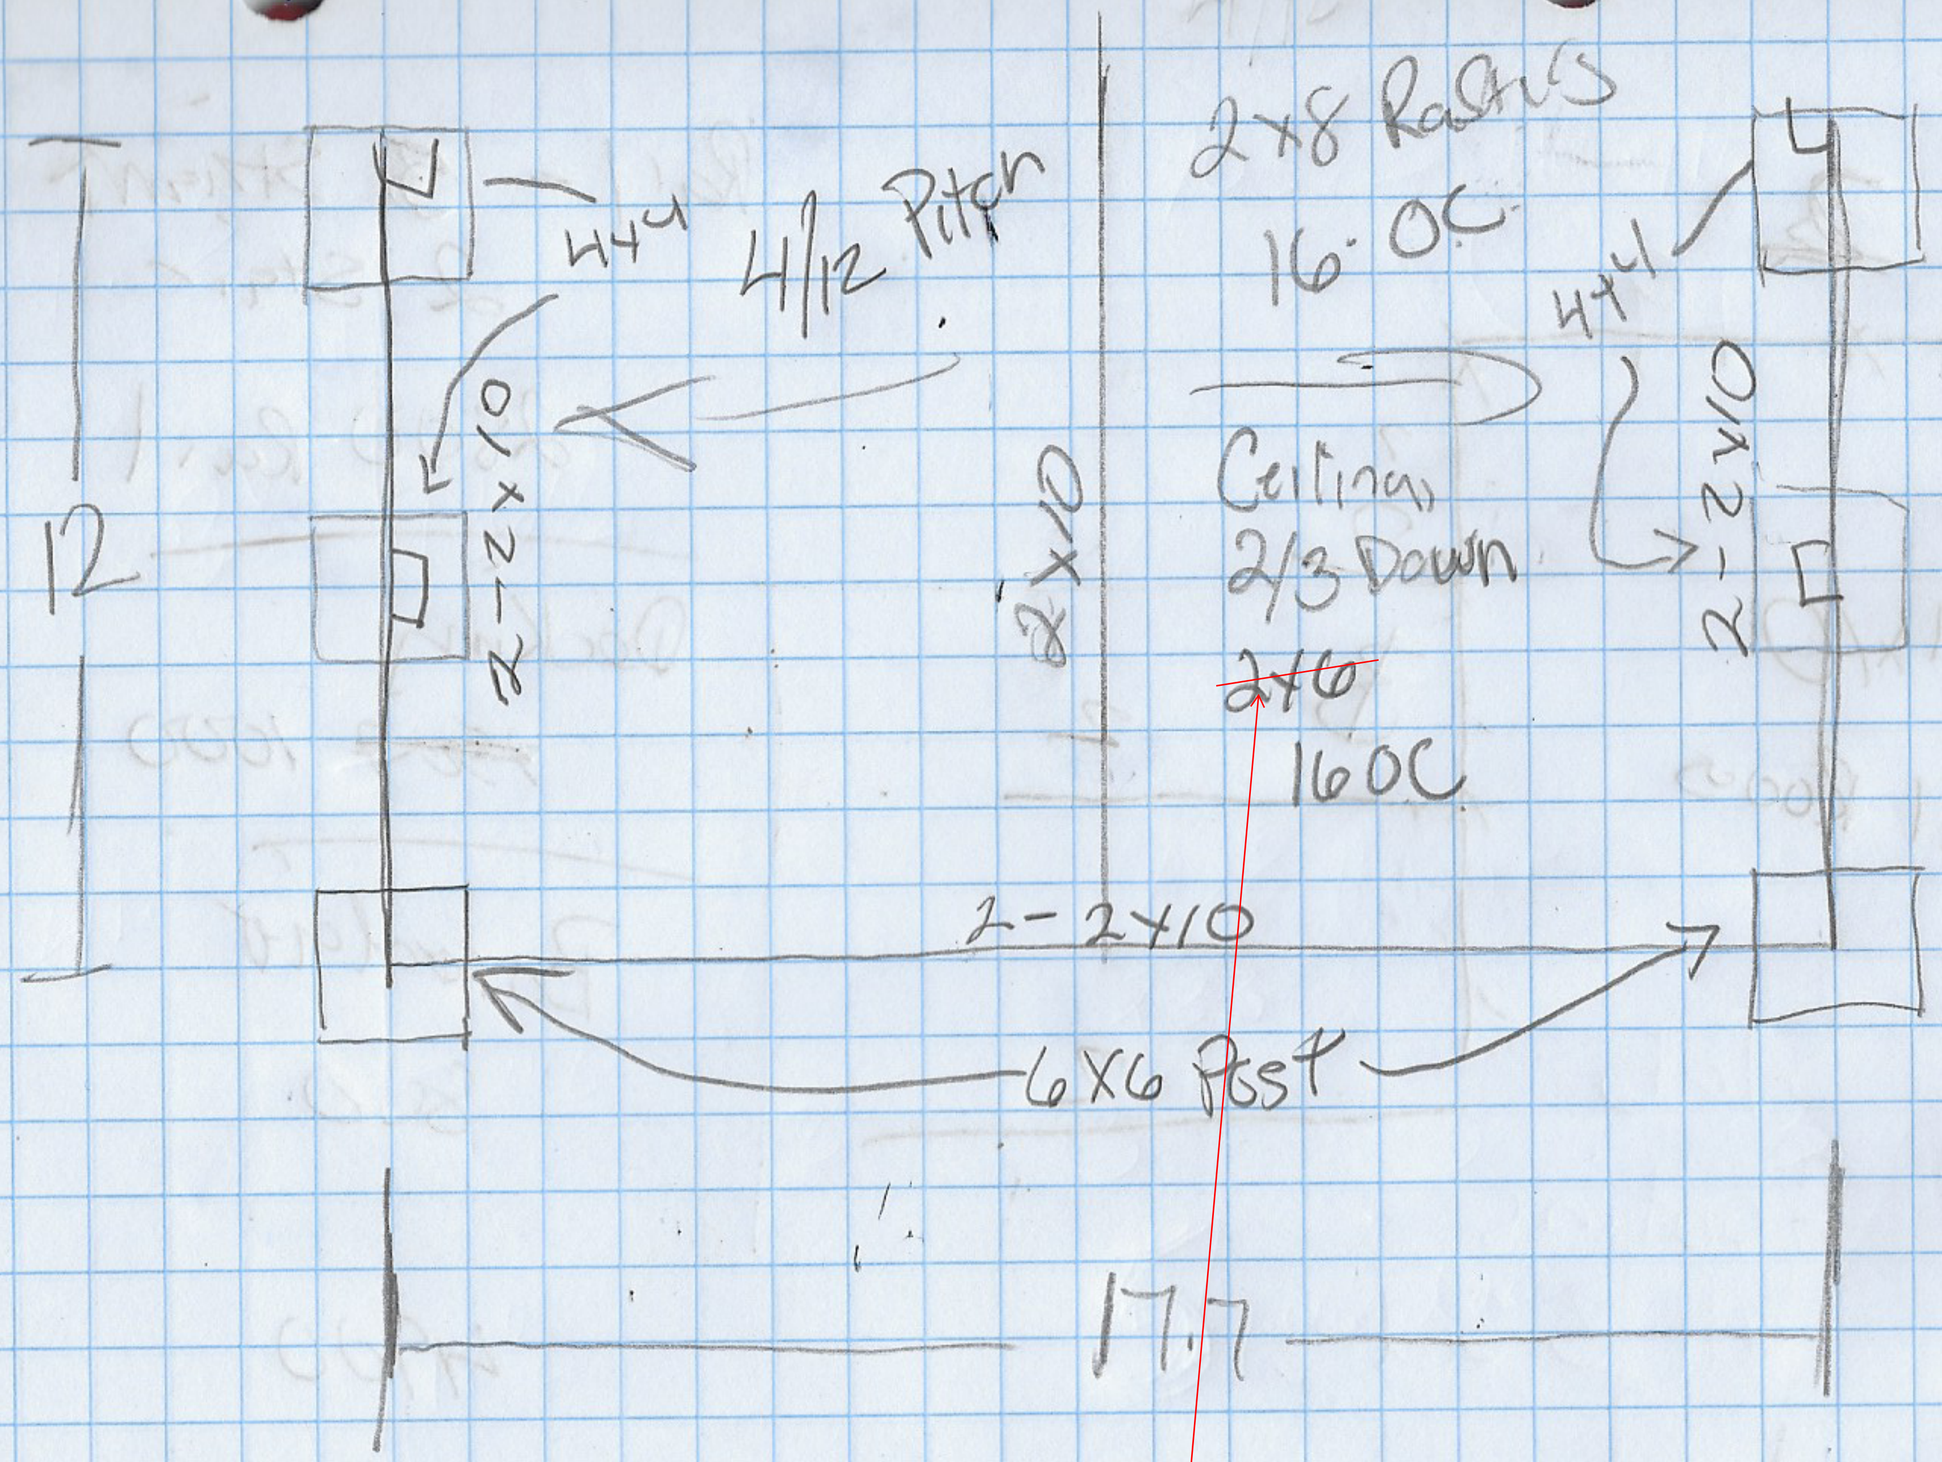

Built on Existing Concrete

Add footing

All footing 20x20x12

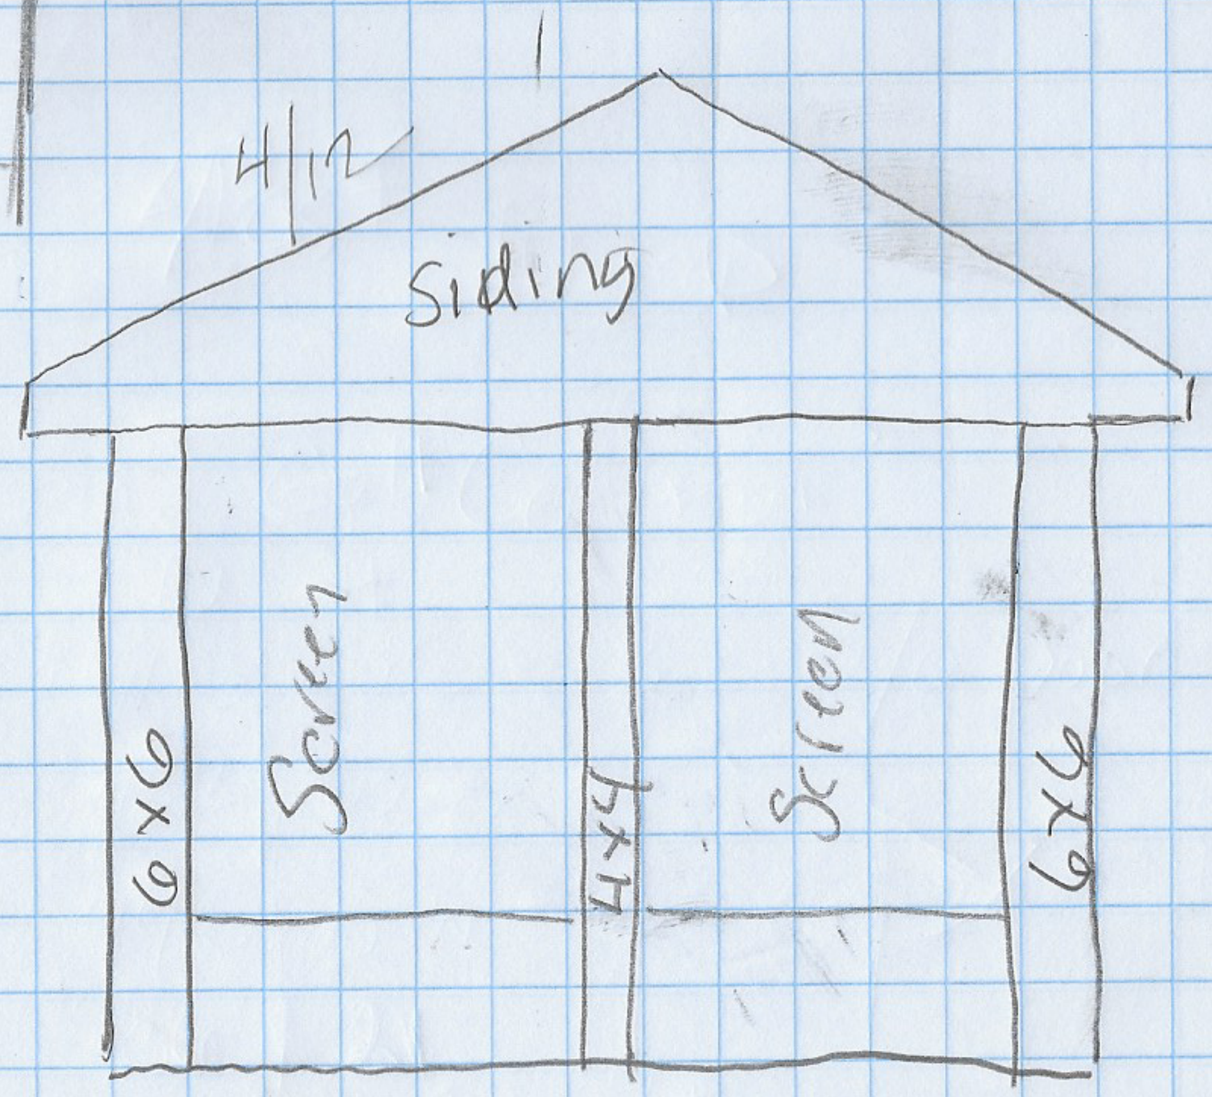

Ceiling joists shall be 2x8 @ 16" oc. 2x6 wont span this fa

NOTICE TO CONTRACTOR
All construction shall comply with the Building Codes and is subject to final inspection and verification.
APPROVED
Limited building zoning review
Permit holder responsible for full compliance with the code.
07/12/2022
Harnett COUNTY NORTH CAROLINA