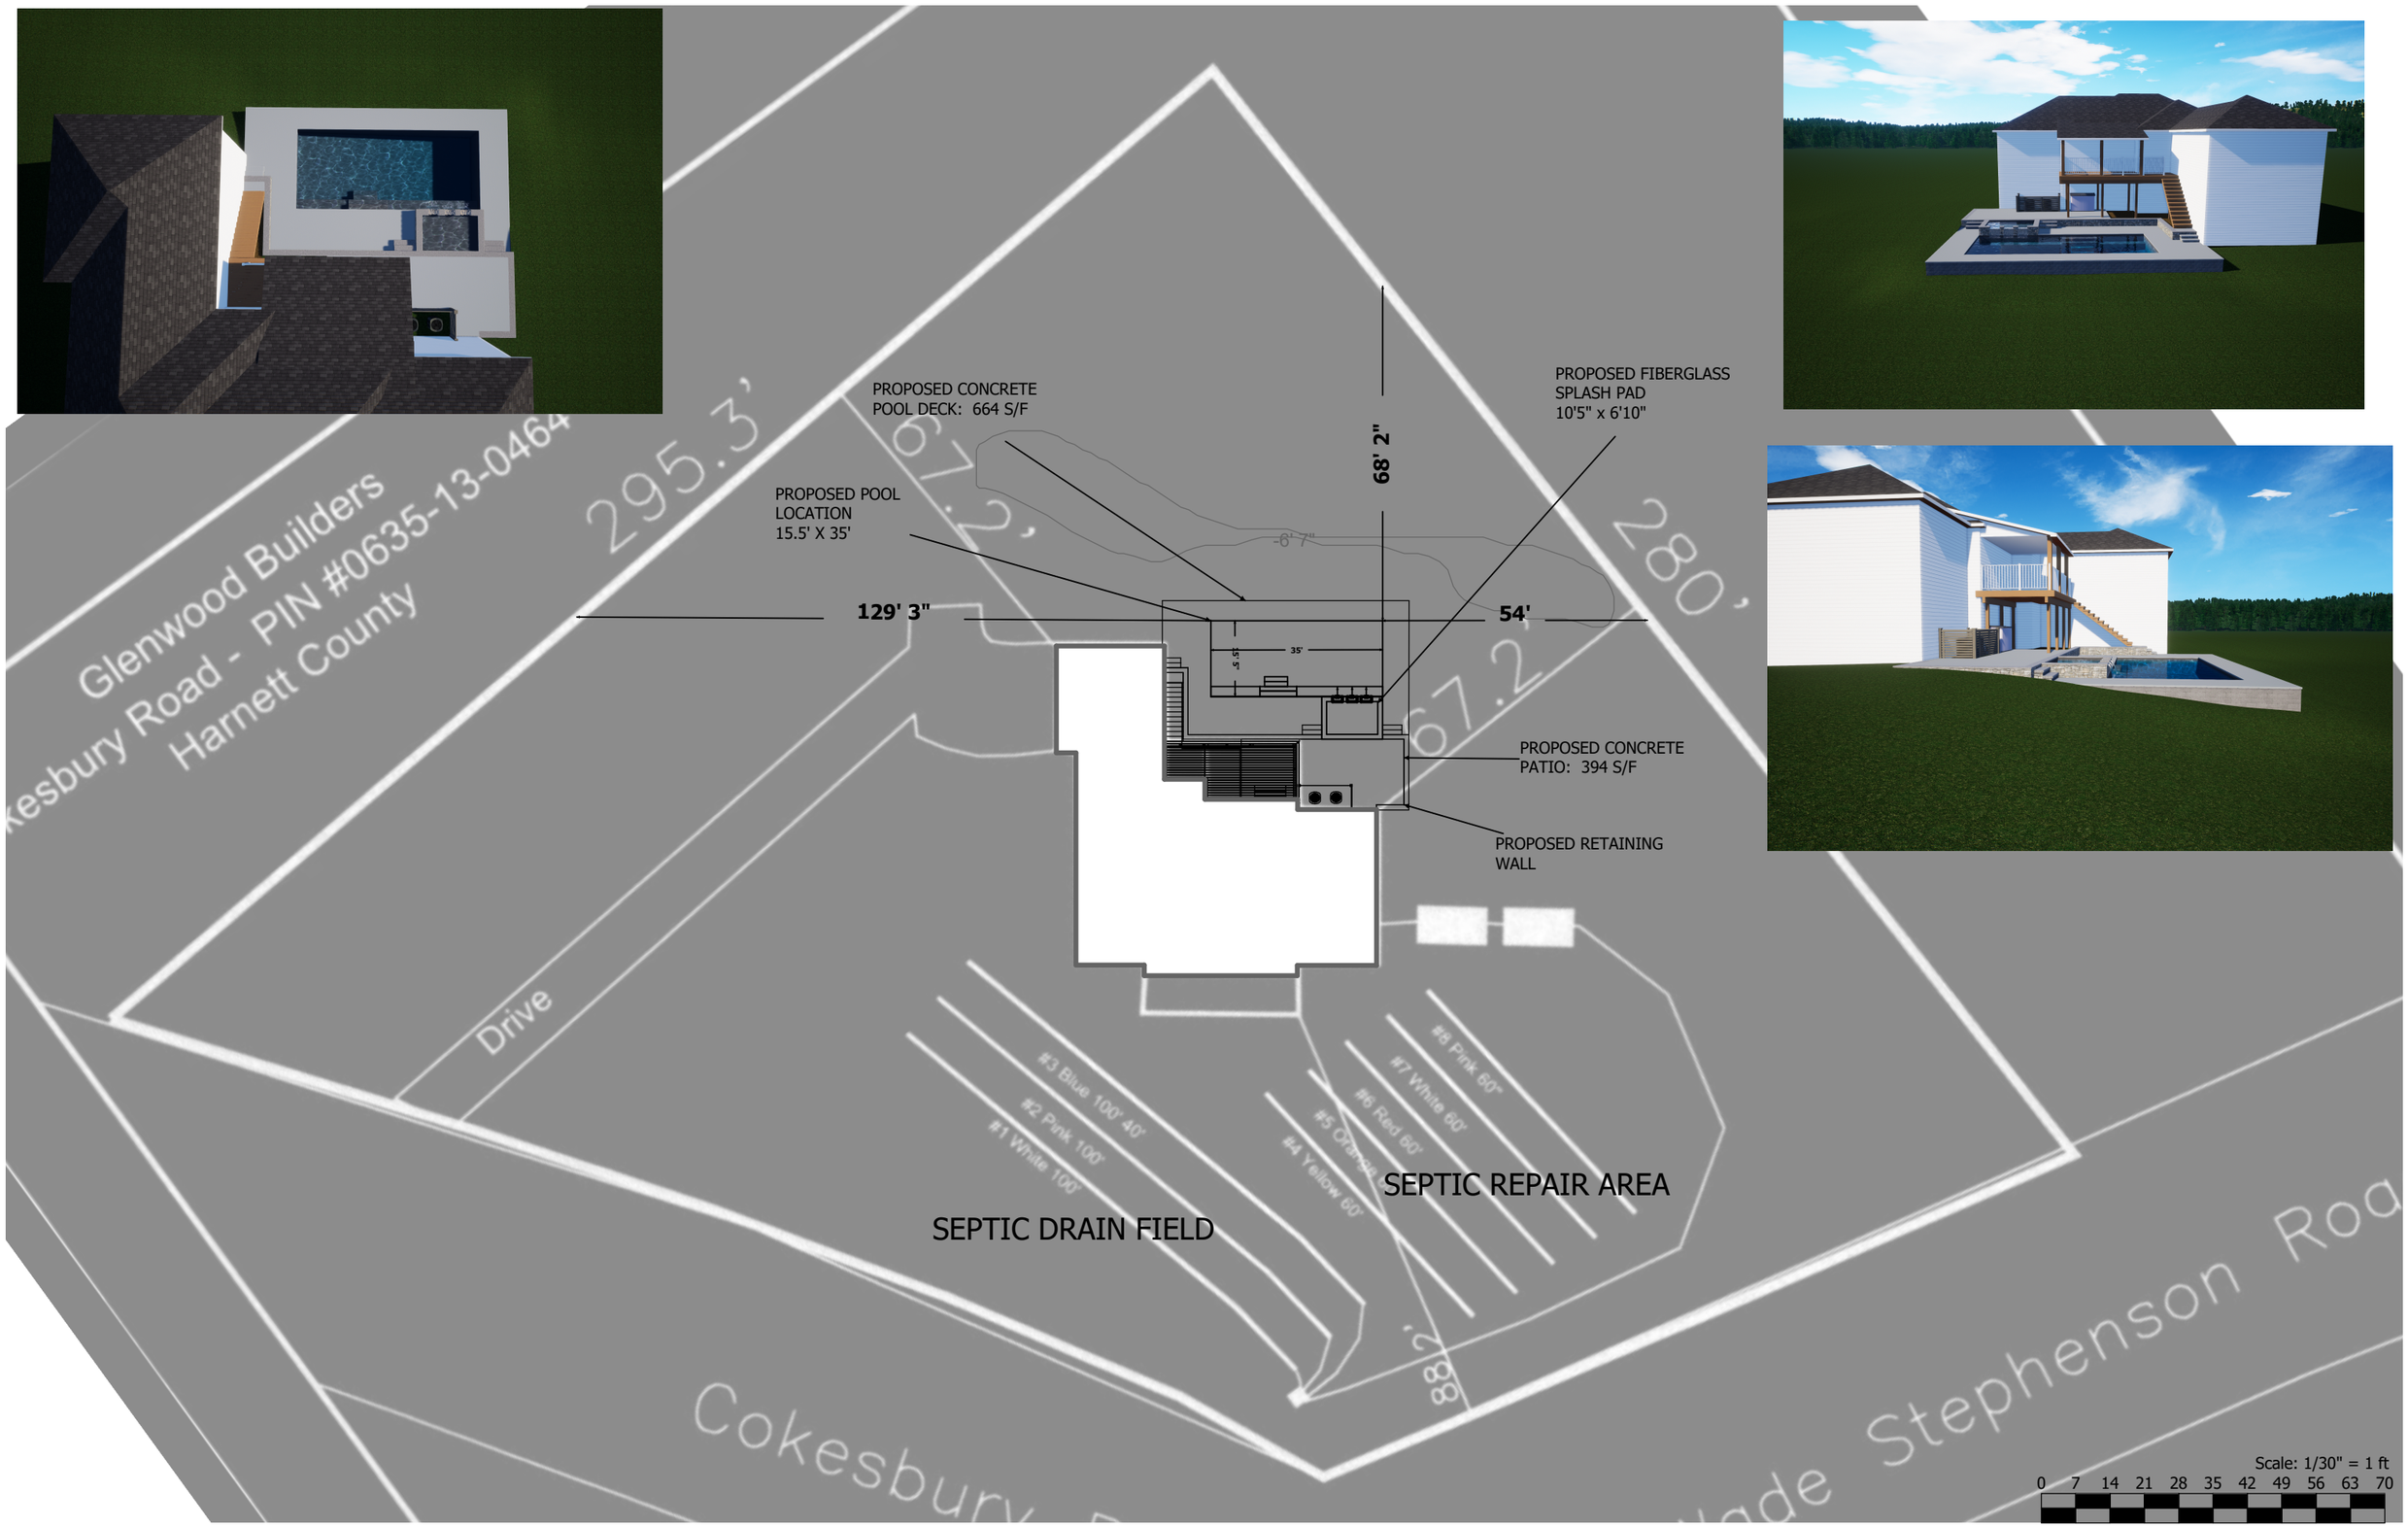
PROPOSED CONCRETE
POOL DECK: 664 S/F
PROPOSED FIBERGLASS
SPLASH PAD
10'5" x 6'10"
PROPOSED POOL
LOCATION
15.5' X 35'
68' 2"
129' 3"
54'
35'
15.5'
-6' 7"
PROPOSED CONCRETE
PATIO: 394 S/F
PROPOSED RETAINING
WALL
295.3'
67.2'
280'
67.2
88.2'
Glenwood Builders
Road - PIN #0635-13-0464
Harnett County
Drive
#3 Blue 100' 40'
#2 Pink 100'
#1 White 100'
#4 Yellow 60'
#5 Orange
#6 Red 60'
#7 White 60'
#8 Pink 60'
SEPTIC REPAIR AREA
SEPTIC DRAIN FIELD
Cokesbury
Stephenson
Scale: 1/30" = 1 ft
0 7 14 21 28 35 42 49 56 63 70