ROOF PLAN

SCALE: 1/4" = 1'-0"

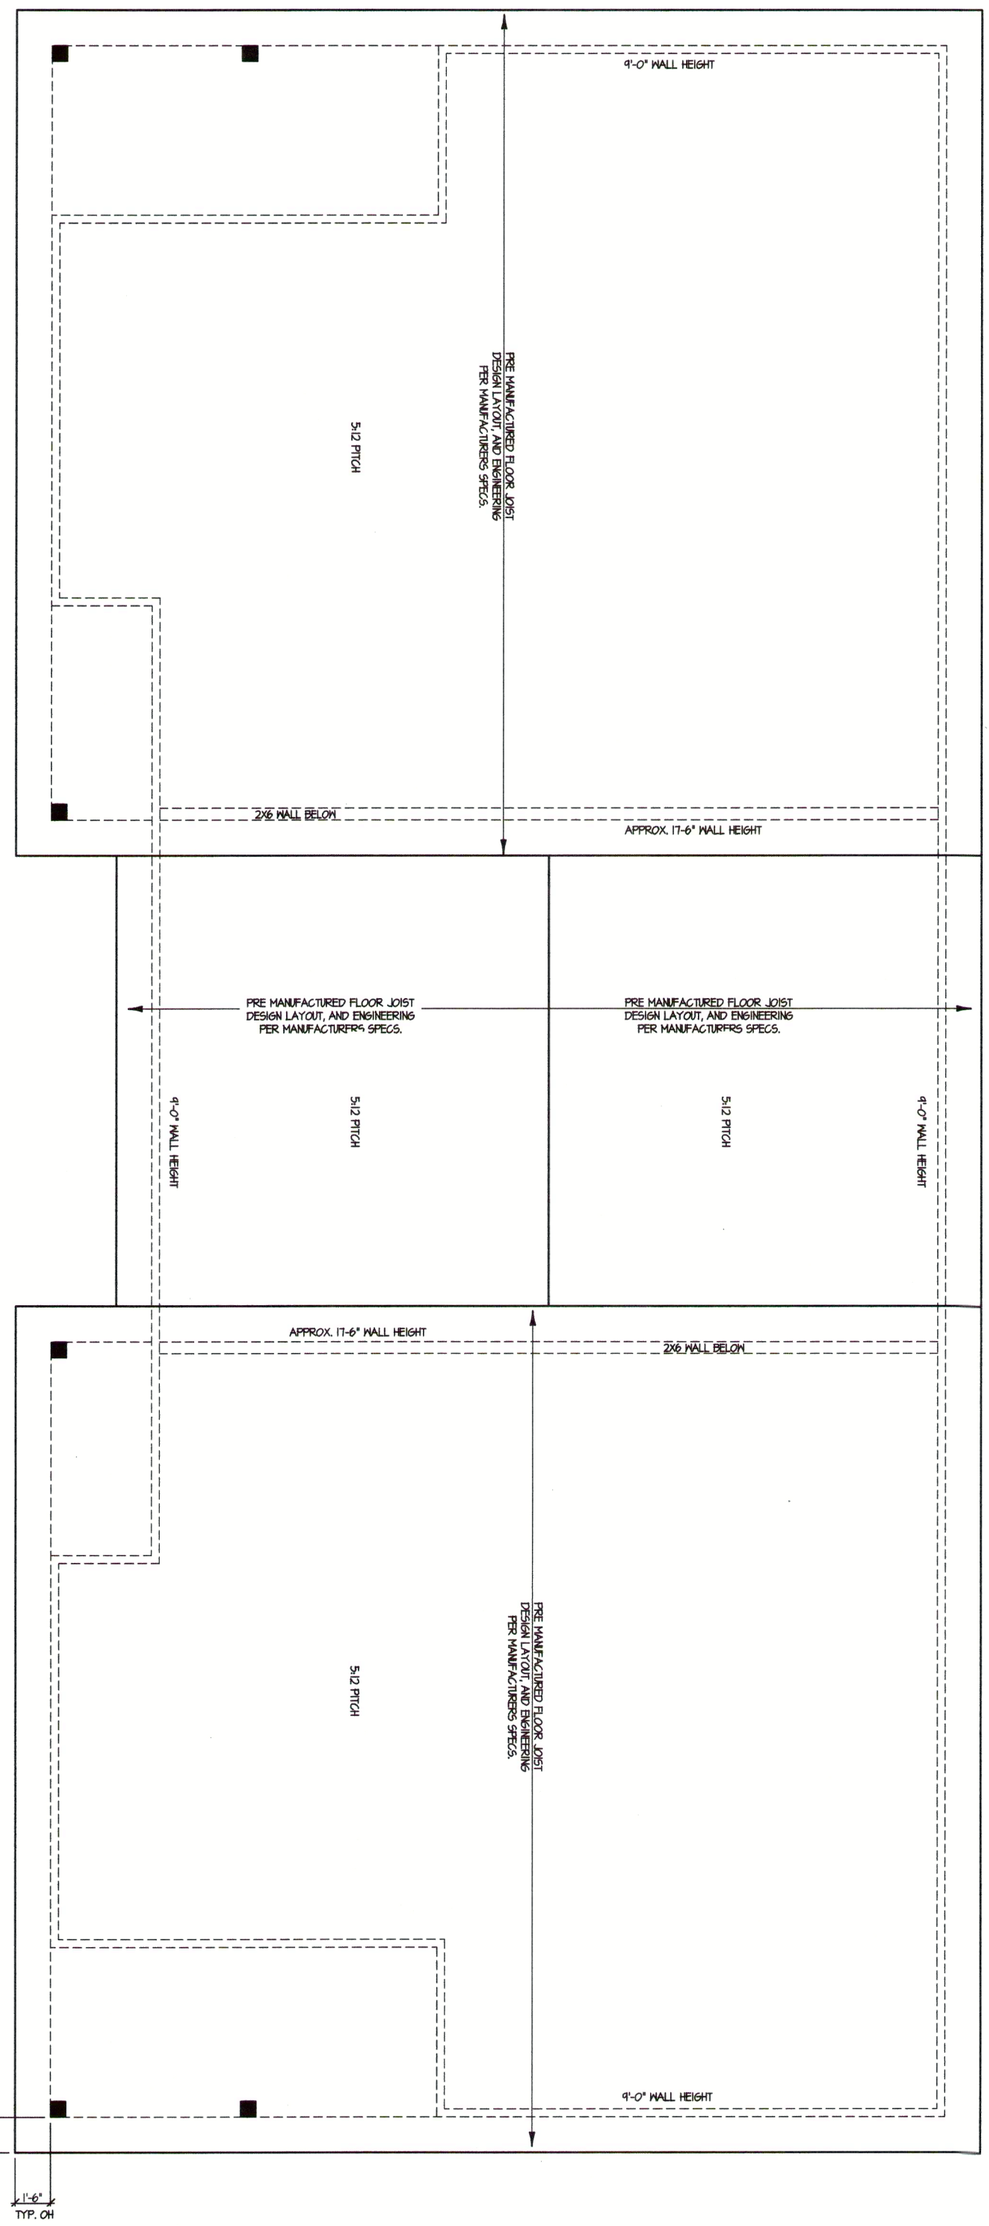

INTERIOR FOOTINGS MAY BE NEEDED DEPENDING ON TRUSS DRAWINGS TO BE PROVIDED BY TRUSS MANUFACTURE. BUILDER IS RESPONSIBLE FOR COORDINATIONG PRIOR TO CONSTRUCTION.

DATE: 05/03/20

4/5

CONTRACTOR SHALL VERIFY ALL DIMENSIONS AND CONDITIONS PRIOR TO BEGINNING WORK. CONTRACTOR IS RESPONSIBLE FOR COMPLIANCE WITH ALL STATE AND LOCAL BUILDING CODES AND ORDINANCES. The Home Page ASSUMES NO LIABILITY FOR SITE CONDITIONS, CONSTRUCTION METHODS STRUCTURAL SITUATIONS OR ANY DEVIATION OF THESE PLANS.

Jose Moreno

Mingo

The Home Page
5238 COLORADO RD, BAILEY, NC 27807
(919) 618-1145 MOBILE
THEHOMEPAGE.DESIGNS@GMAILCOM