Proposal Site Plan
Luis Fuentes

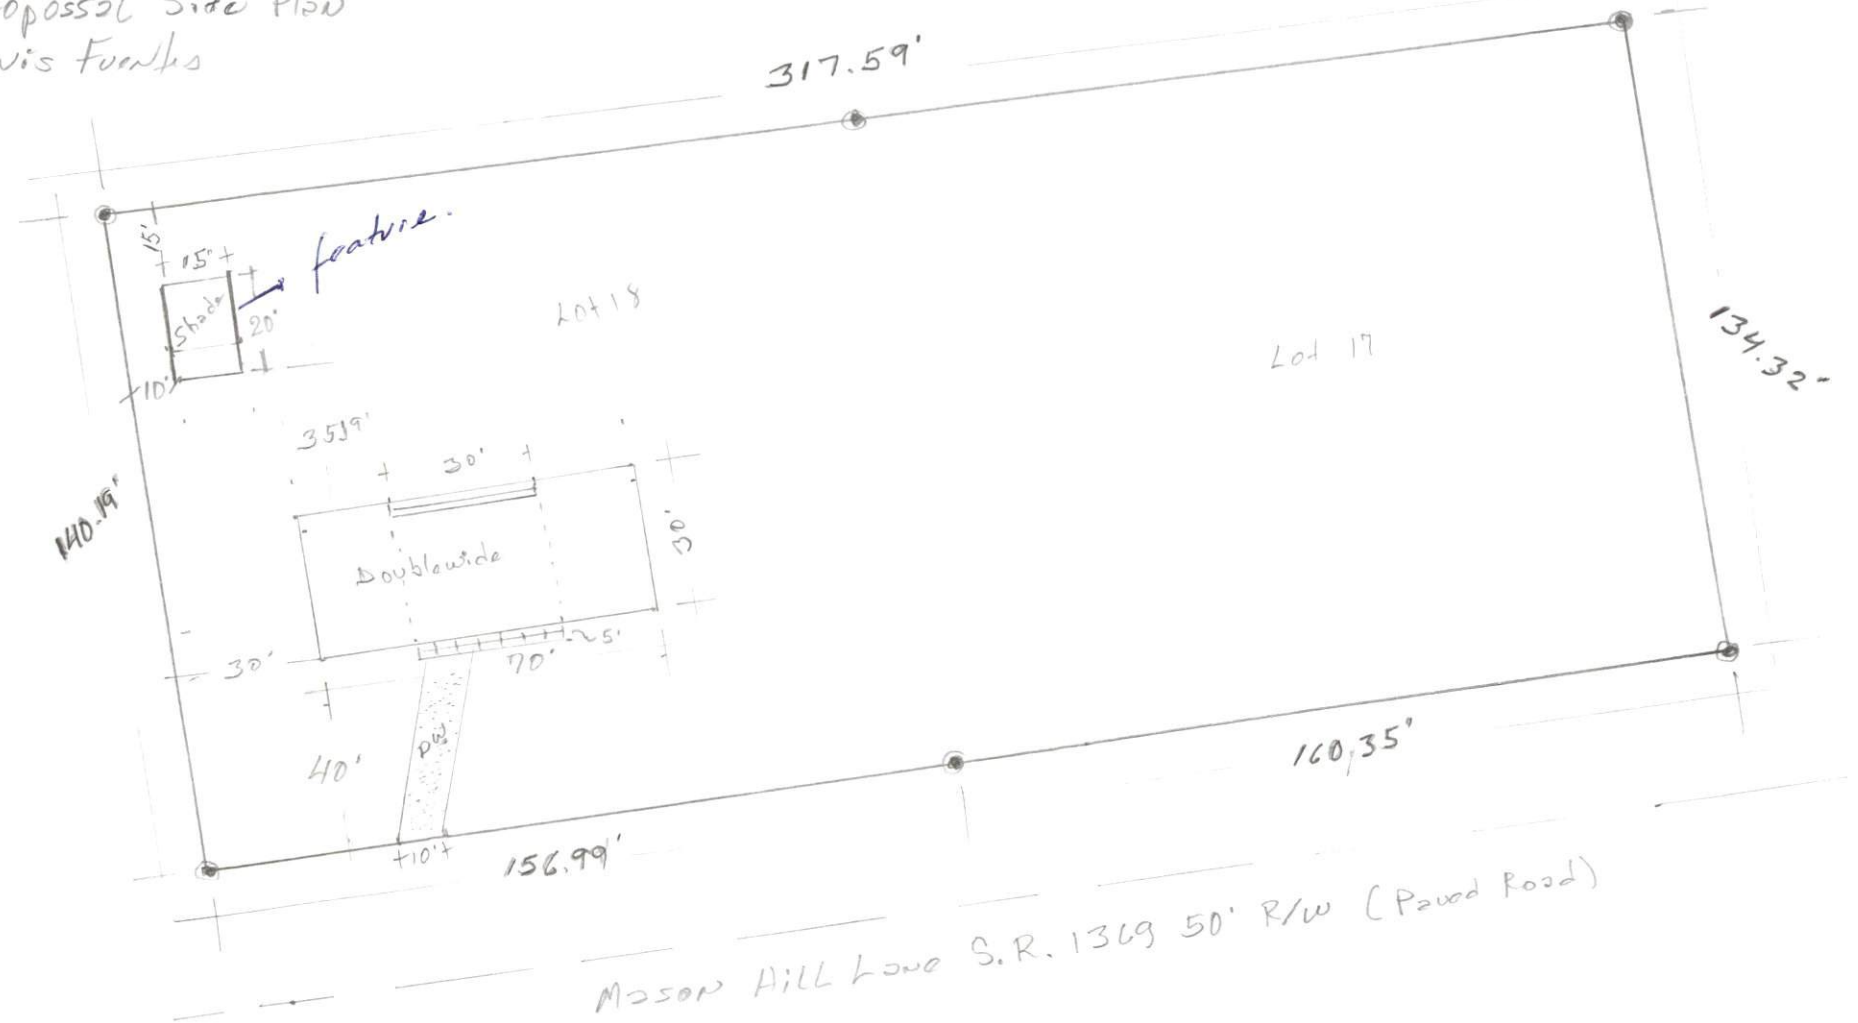

Scale 1/4" = 10"

⊙ Existing Iron pipe or Iron Rod.

Interior covered porch

Exterior non covered Deck

D.W. (driveway)