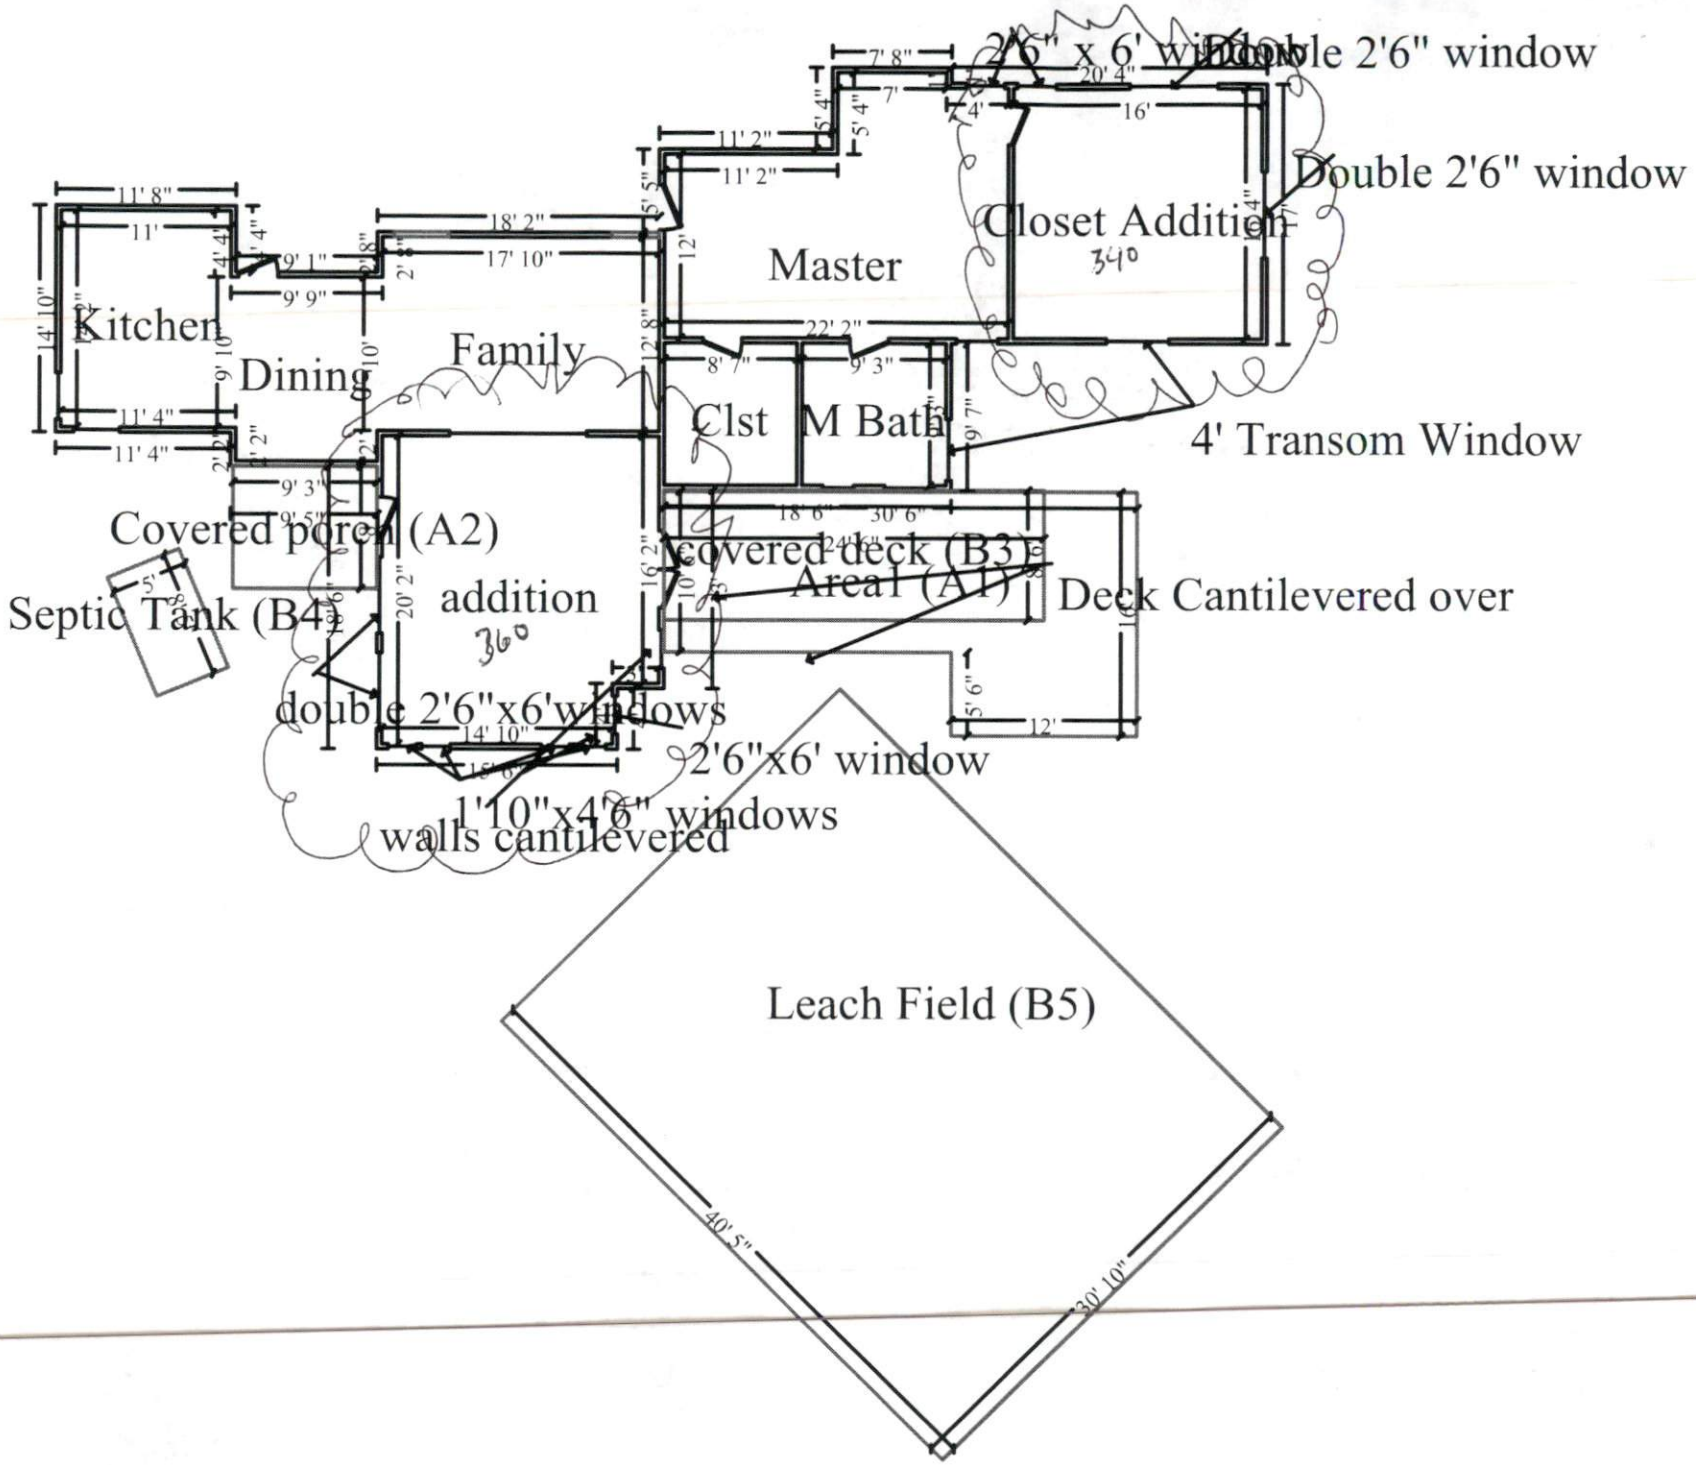
2'6" x 6' window
Double 2'6" window
Double 2'6" window
Closet Addition
340
Master
Kitchen
Dining
Family
Clst
M Bath
4' Transom Window
Covered porch (A2)
Septic Tank (B4)
addition
360
covered deck (B3)
Area1 (A1)
Deck Cantilevered over
double 2'6"x6'windows
2'6"x6' window
1'10"x4'6" windows
walls cantilevered
Leach Field (B5)
40' 5"
30' 10"

CURRENT

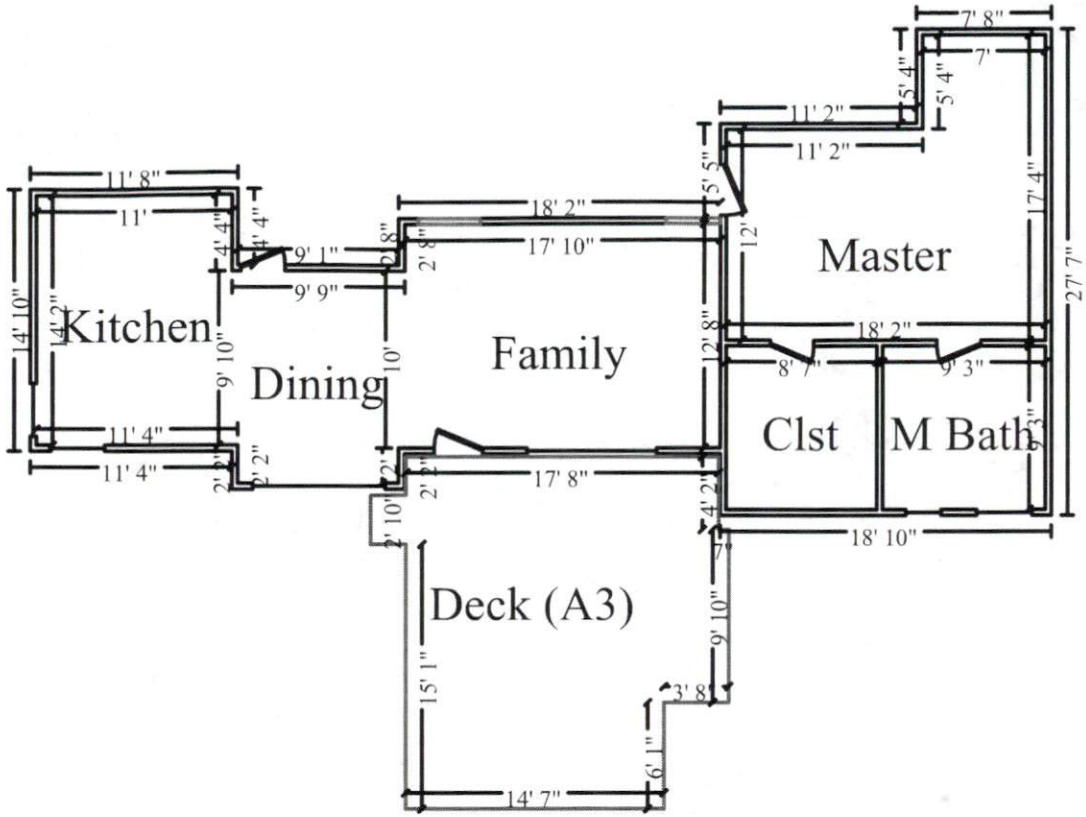
Kitchen
Dining
Family
Master
Clst
M Bath
Deck (A3)
11' 8"
11'
14' 10"
14' 2"
9' 10"
11' 4"
11' 4"
4' 4"
4' 4"
9' 1"
9' 9"
2' 8"
2' 8"
10'
2' 2"
2' 2"
2' 10"
2' 2"
2' 2"
18' 2"
17' 10"
17' 8"
15' 1"
14' 7"
6' 1"
3' 8"
9' 10"
4' 2"
7"
5' 5"
12'
12' 8"
11' 2"
11' 2"
5' 4"
5' 4"
7' 8"
7'
18' 2"
8' 7"
9' 3"
18' 10"
17' 4"
27' 7"
6' 3"

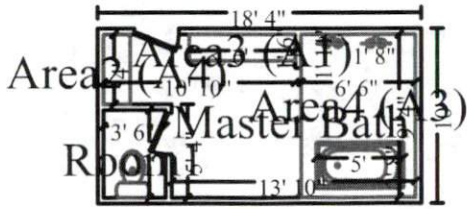
18' 4"
Area 3 (A1)
Area 2 (A4)
Area4 (A3)
Master Bath
Room 1
16' 10"
6' 6"
1' 8"
3' 6"
5'
13' 10"