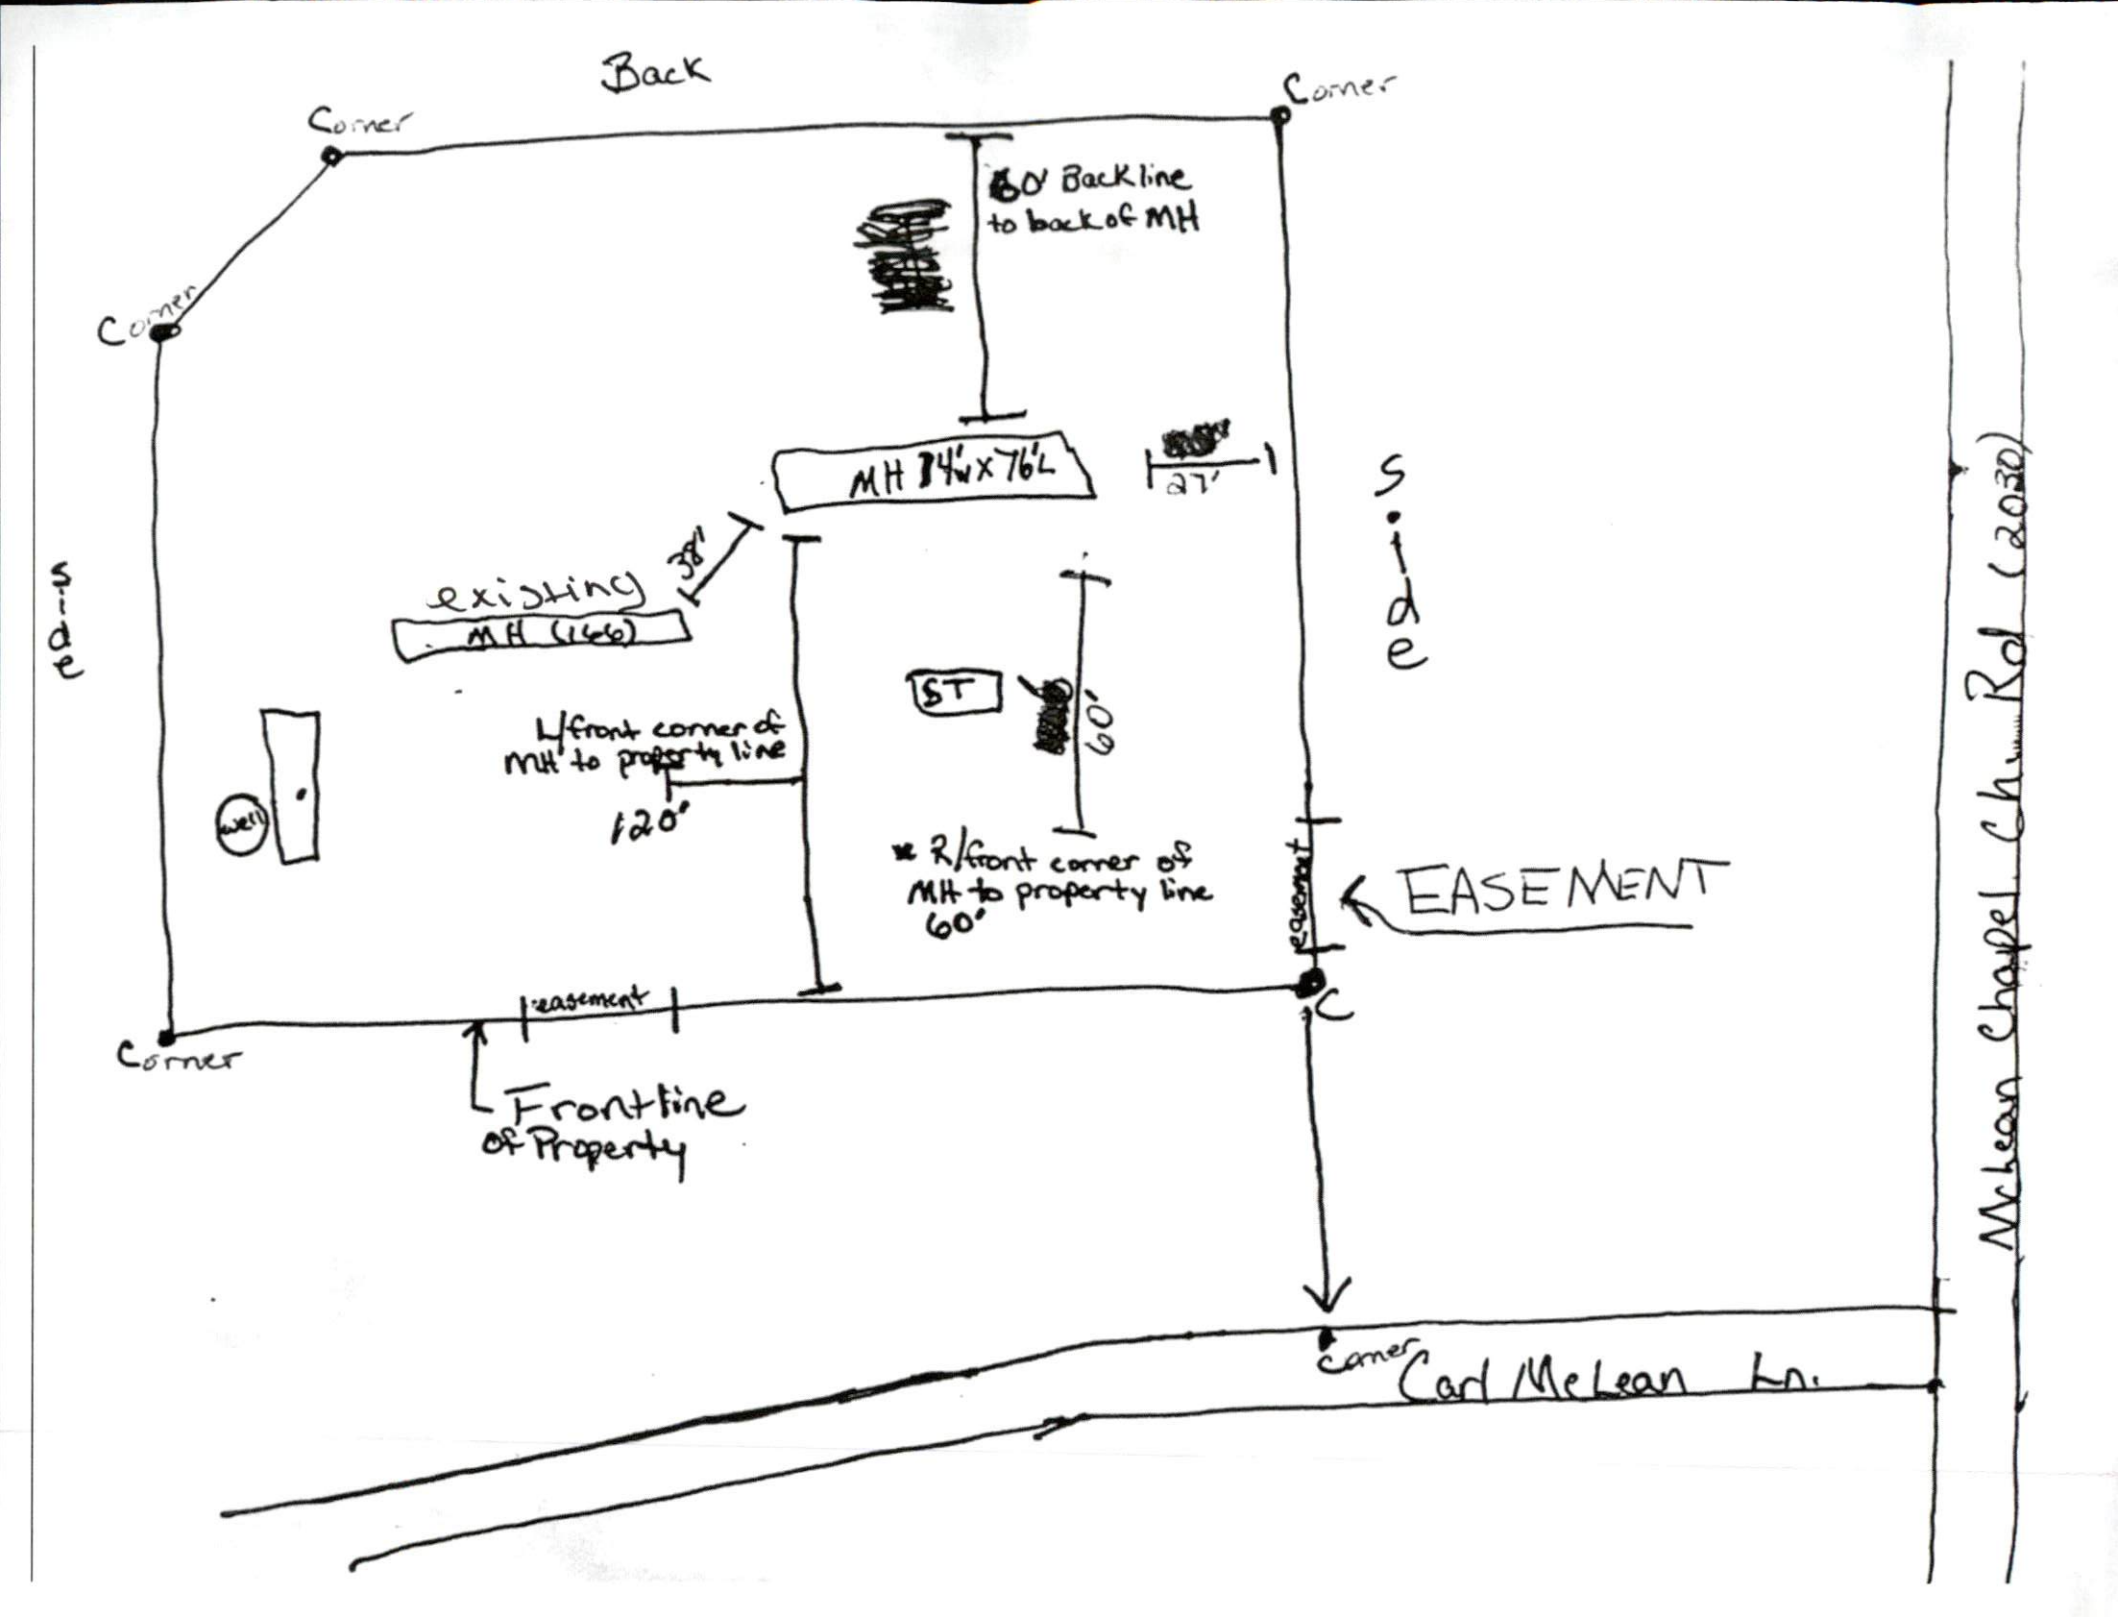
Back
Corner
Corner
Corner
Corner
Corner
60' Backline to back of MH
MH 14'wx76'L
27'
existing MH (1966)
38'
side
side
ST
60'
L/front corner of MH to property line
120'
well
* R/front corner of MH to property line 60'
easement
easement
EASEMENT
C
Front line of Property
Corner
Carl McLean Ln.
McLean Chapel Ch. Rd (2030)