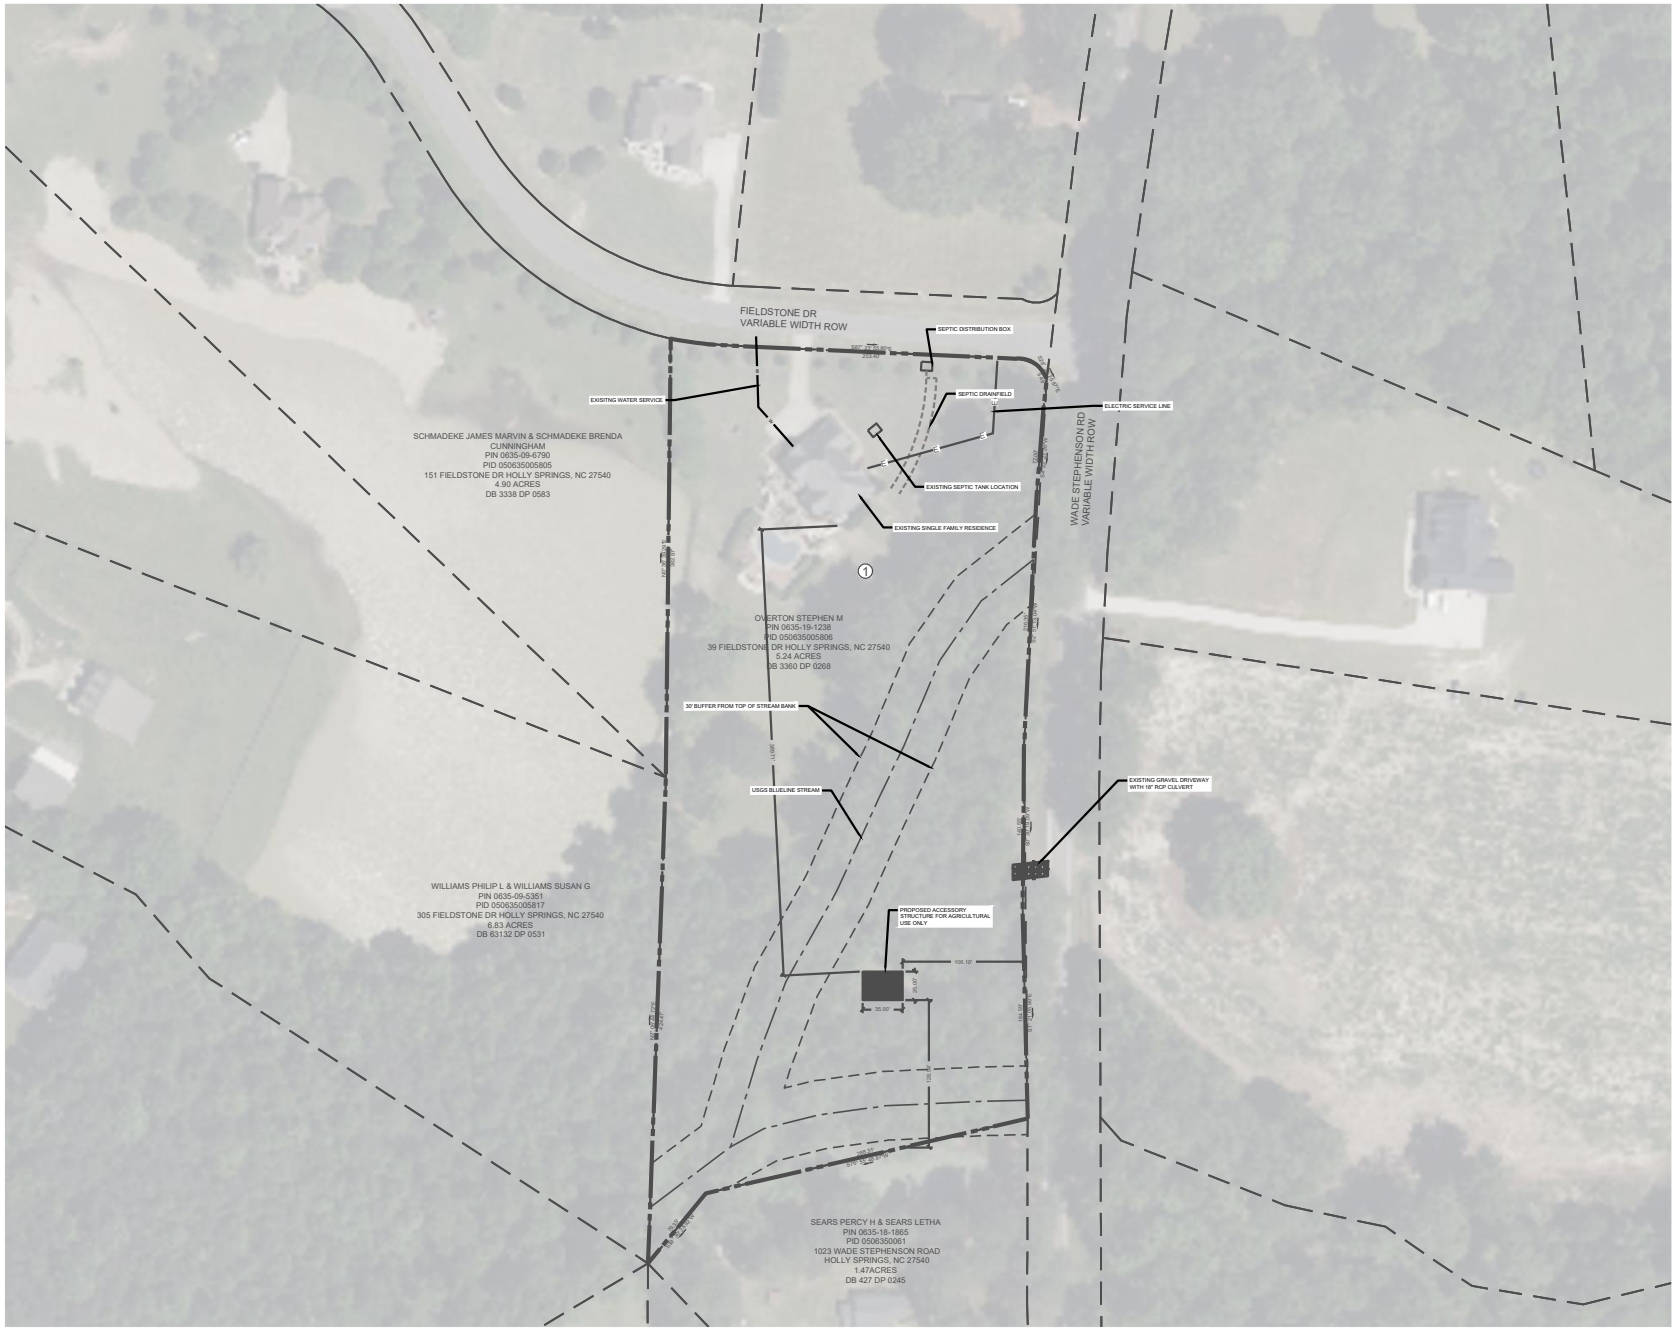

SWIFT PARTNERS

FIRM LICENSE: P-2187

No.	Date	Description

VICINITY

FIELDSTONE DR

WADE STEPHENSON RD

SCALE

0 20 40 60 Feet

1:60

ARROW

N

DATE: 10.23.2023
DRAWN BY: CAP
CHECKED BY: CAP
PROJECT: OVERTON SITE PLAN
PROJECT # C3S24

SHEET TITLE

SITE PLAN - OVERTON PROPERTY

SHEET NO.

EX.01