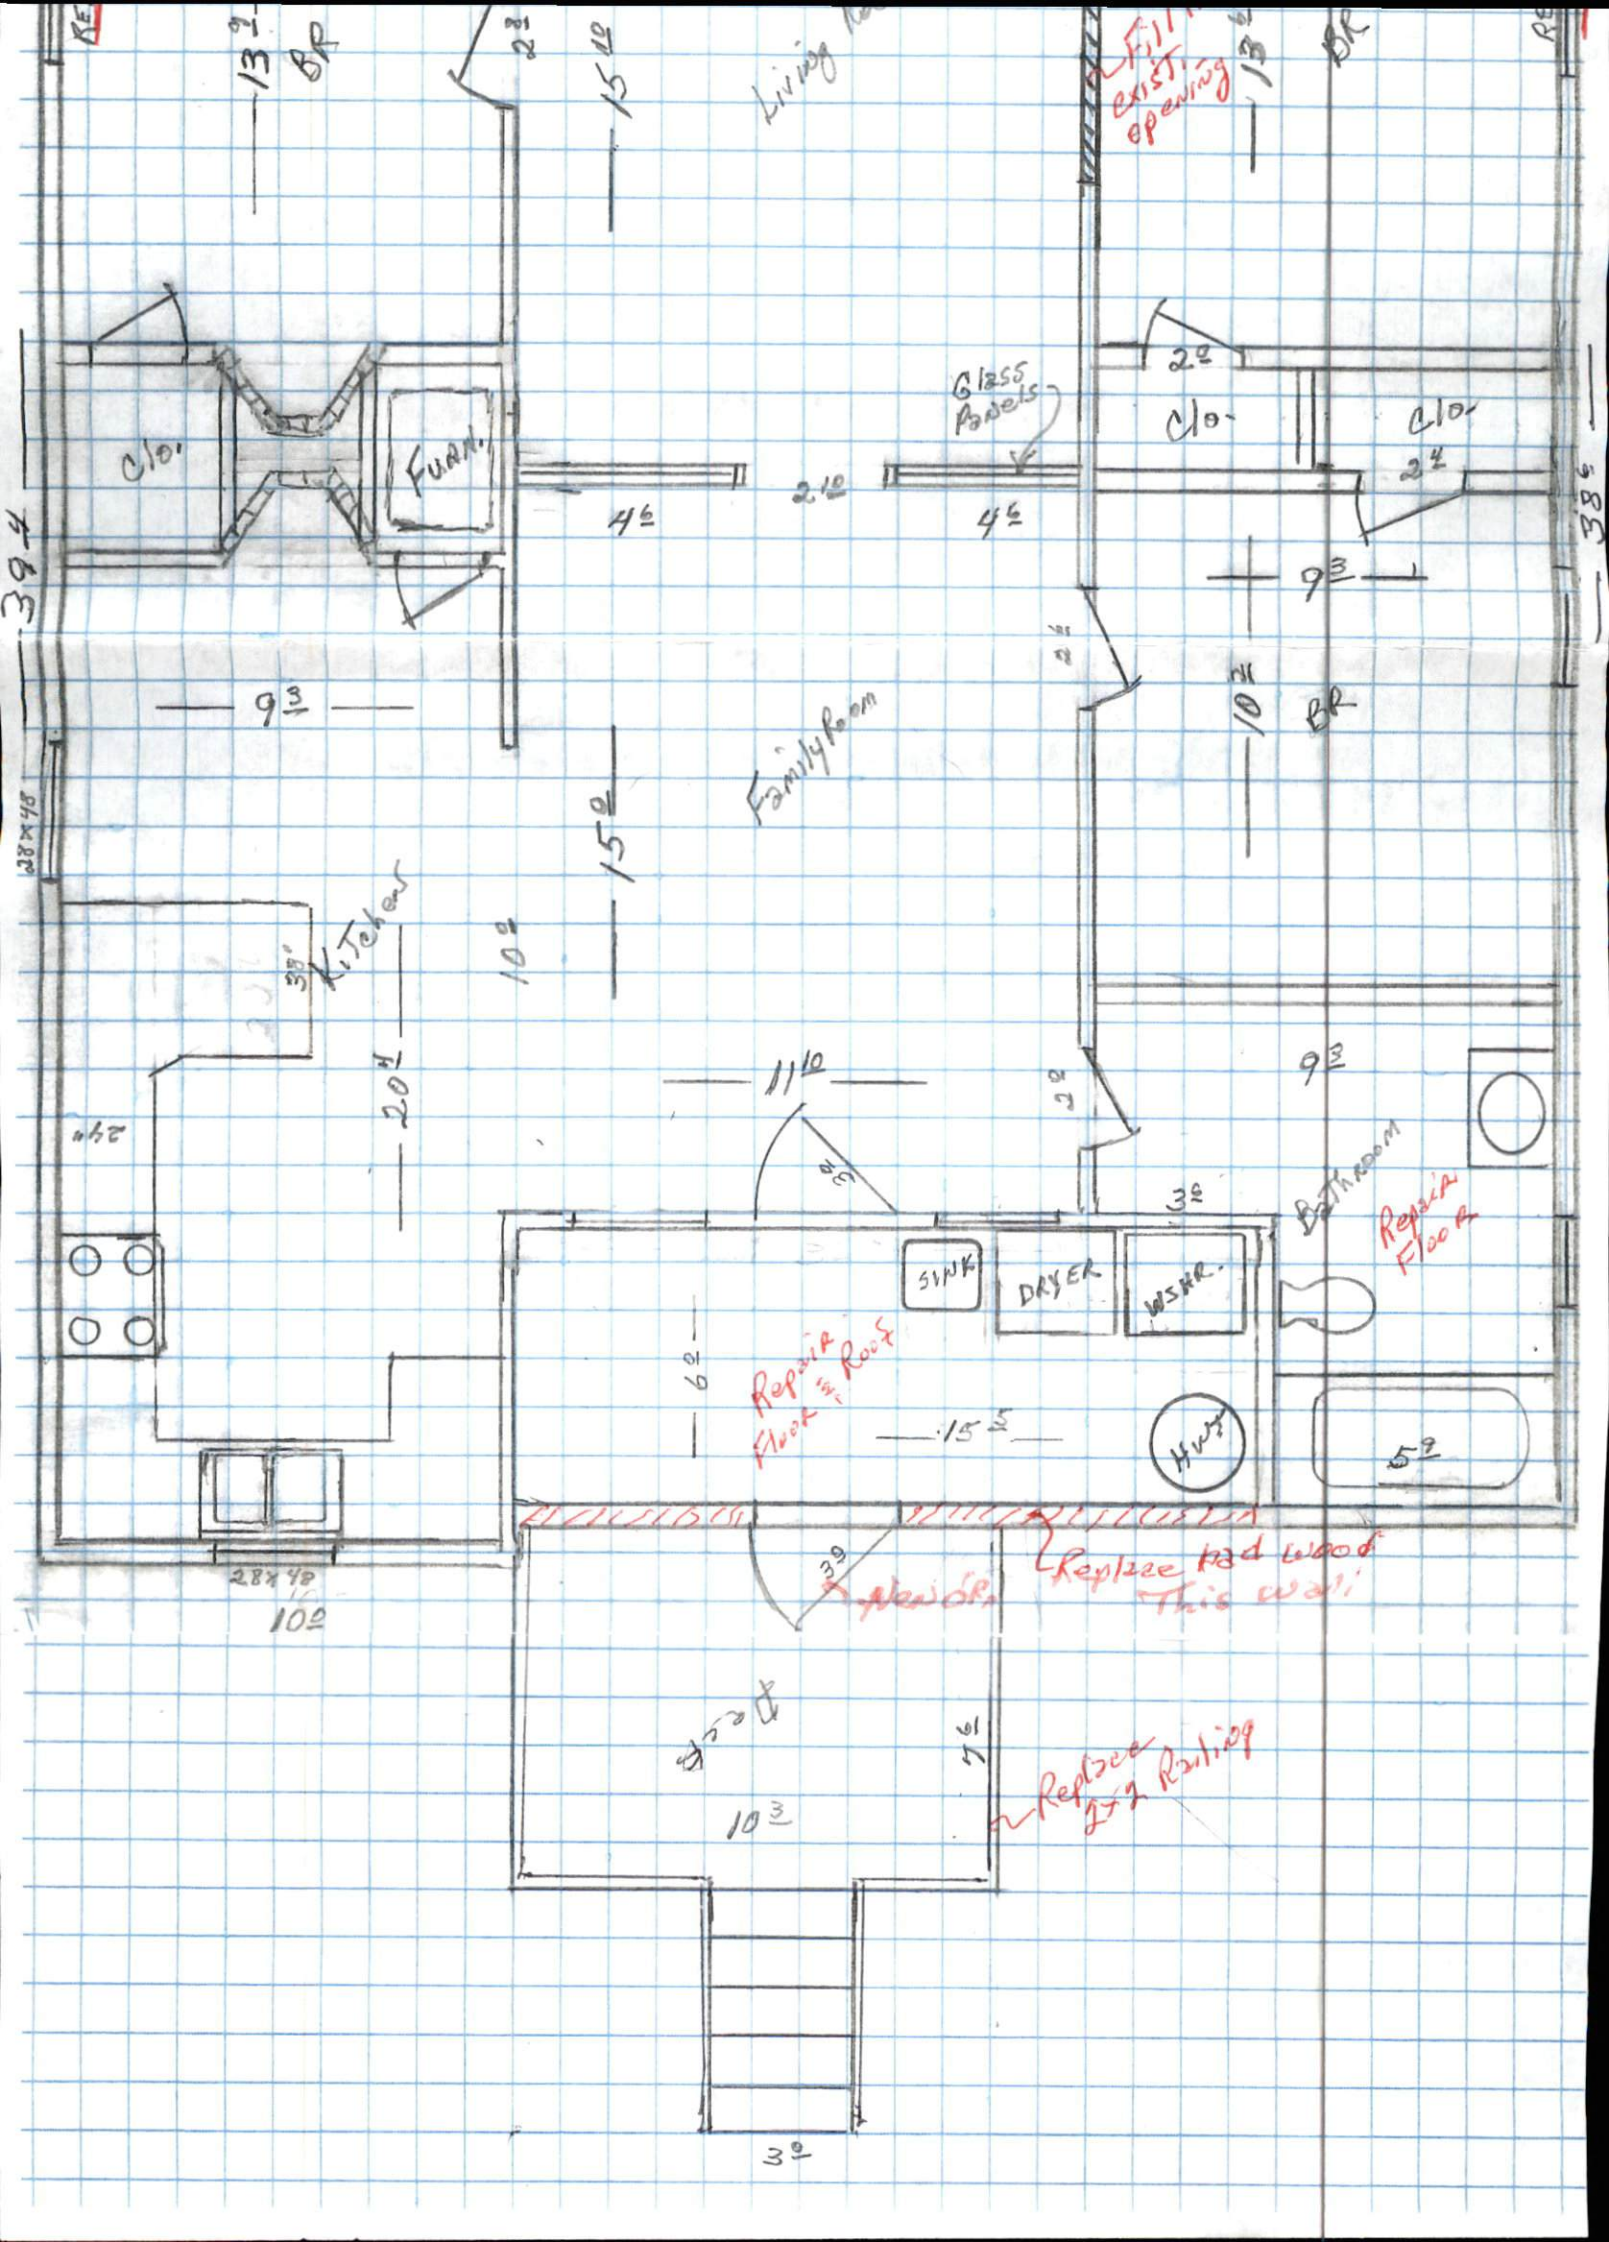

Living Rm
Fill exist. opening
BR
Clo.
Furn.
Glass Panels
Clo.
Clo.
Family Room
Kitchen
Bathroom
Repair Floor
SINK
DRYER
WSHR.
Repair Floor & Roof
Replace bad wood This wall
Replace 2x2 Railing