Harnett County Department of Public Health

PERMIT # Brw2301-0003

Operation Permit

☐ New Installation ☐ Septic Tank ☒ Nitrification Line ☐ Repair ☒ Expansion

PROPERTY LOCATION: 321 Robin Hill Rd (SR 1180)

Name: (owner) Ron Ely SUBDIVISION Buffalo Estates LOT # 26

System Installer: Frankie Jones

Basement with plumbing: ☐ Garage ☐ Number of Bedrooms 3

Type of Water Supply: ☐ Community ☐ Public ☒ Well Distance from well _____ feet

System Type: Type III 9 Types V and VI Systems expire in 5 years.

(In accordance with Table V a) Owner must contact Health Department 6 months prior to expiration for permit renewal.

This system has been installed in compliance with applicable North Carolina General Statutes, Rules for Sewage Treatment and Disposal, and all conditions of the Improvement Permit and Construction Authorization.

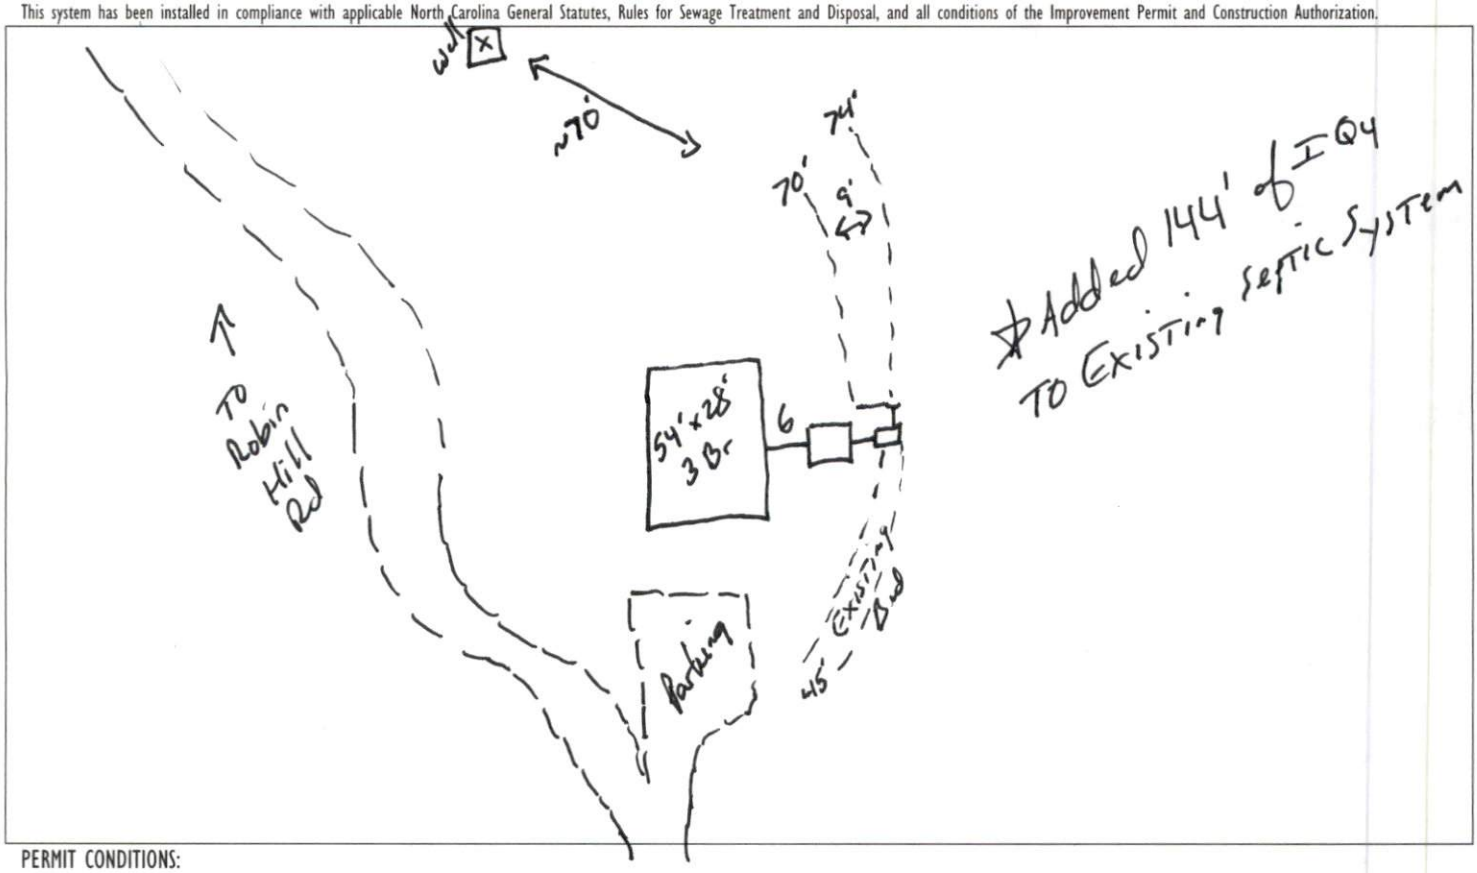

PERMIT CONDITIONS:

I. Performance: System shall perform in accordance with Rule .1961.

II. Monitoring: As required by Rule .1961.

III. Maintenance: As required by Rule .1961. Other: _____

Subsurface system operator required? Yes ☐ No ☒

If yes, see attached sheet for additional operation conditions, maintenance and reporting.

IV. Operation: _____

V. Other: _____

☒ _____ D-Box ☐ _____ Pump ☐ _____ Alarm ☐ _____ H2OLine ☐ _____ PWR Line

Following are the specifications for the sewage disposal system on the above captioned property. (reduction IQ4)

Type of system: ☒ Conventional ☒ Other Conventional Bed + (144' 25% reduction IQ4) Septic Tank: 1000 gallons Pump Tank: _____ gallons

Subsurface Drainage Field: No. of ditches +1; exact length of each ditch +144' feet; width of ditches 3 feet; depth of ditches 24 inches

French Drain Required: _____ Linear feet

Authorized State Agent Mark REHS Date 3-20-23