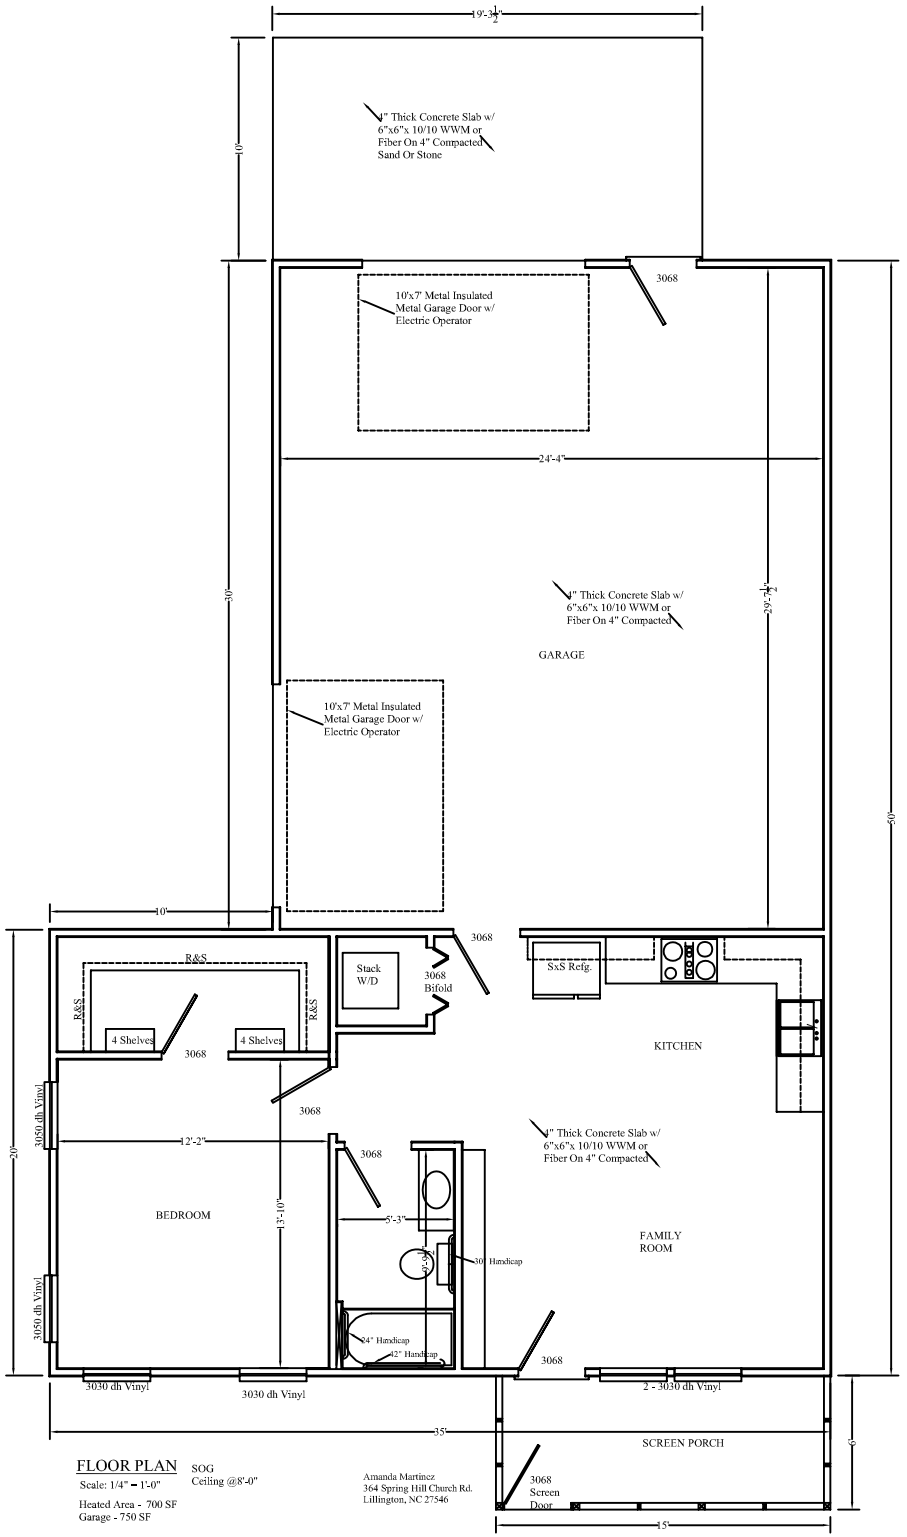

FLOOR PLAN

Scale: 1/4" = 1'-0"

Heated Area - 700 SF
Garage - 750 SF

SOG
Ceiling @8'-0"

Amanda Martinez
364 Spring Hill Church Rd.
Lillington, NC 27546