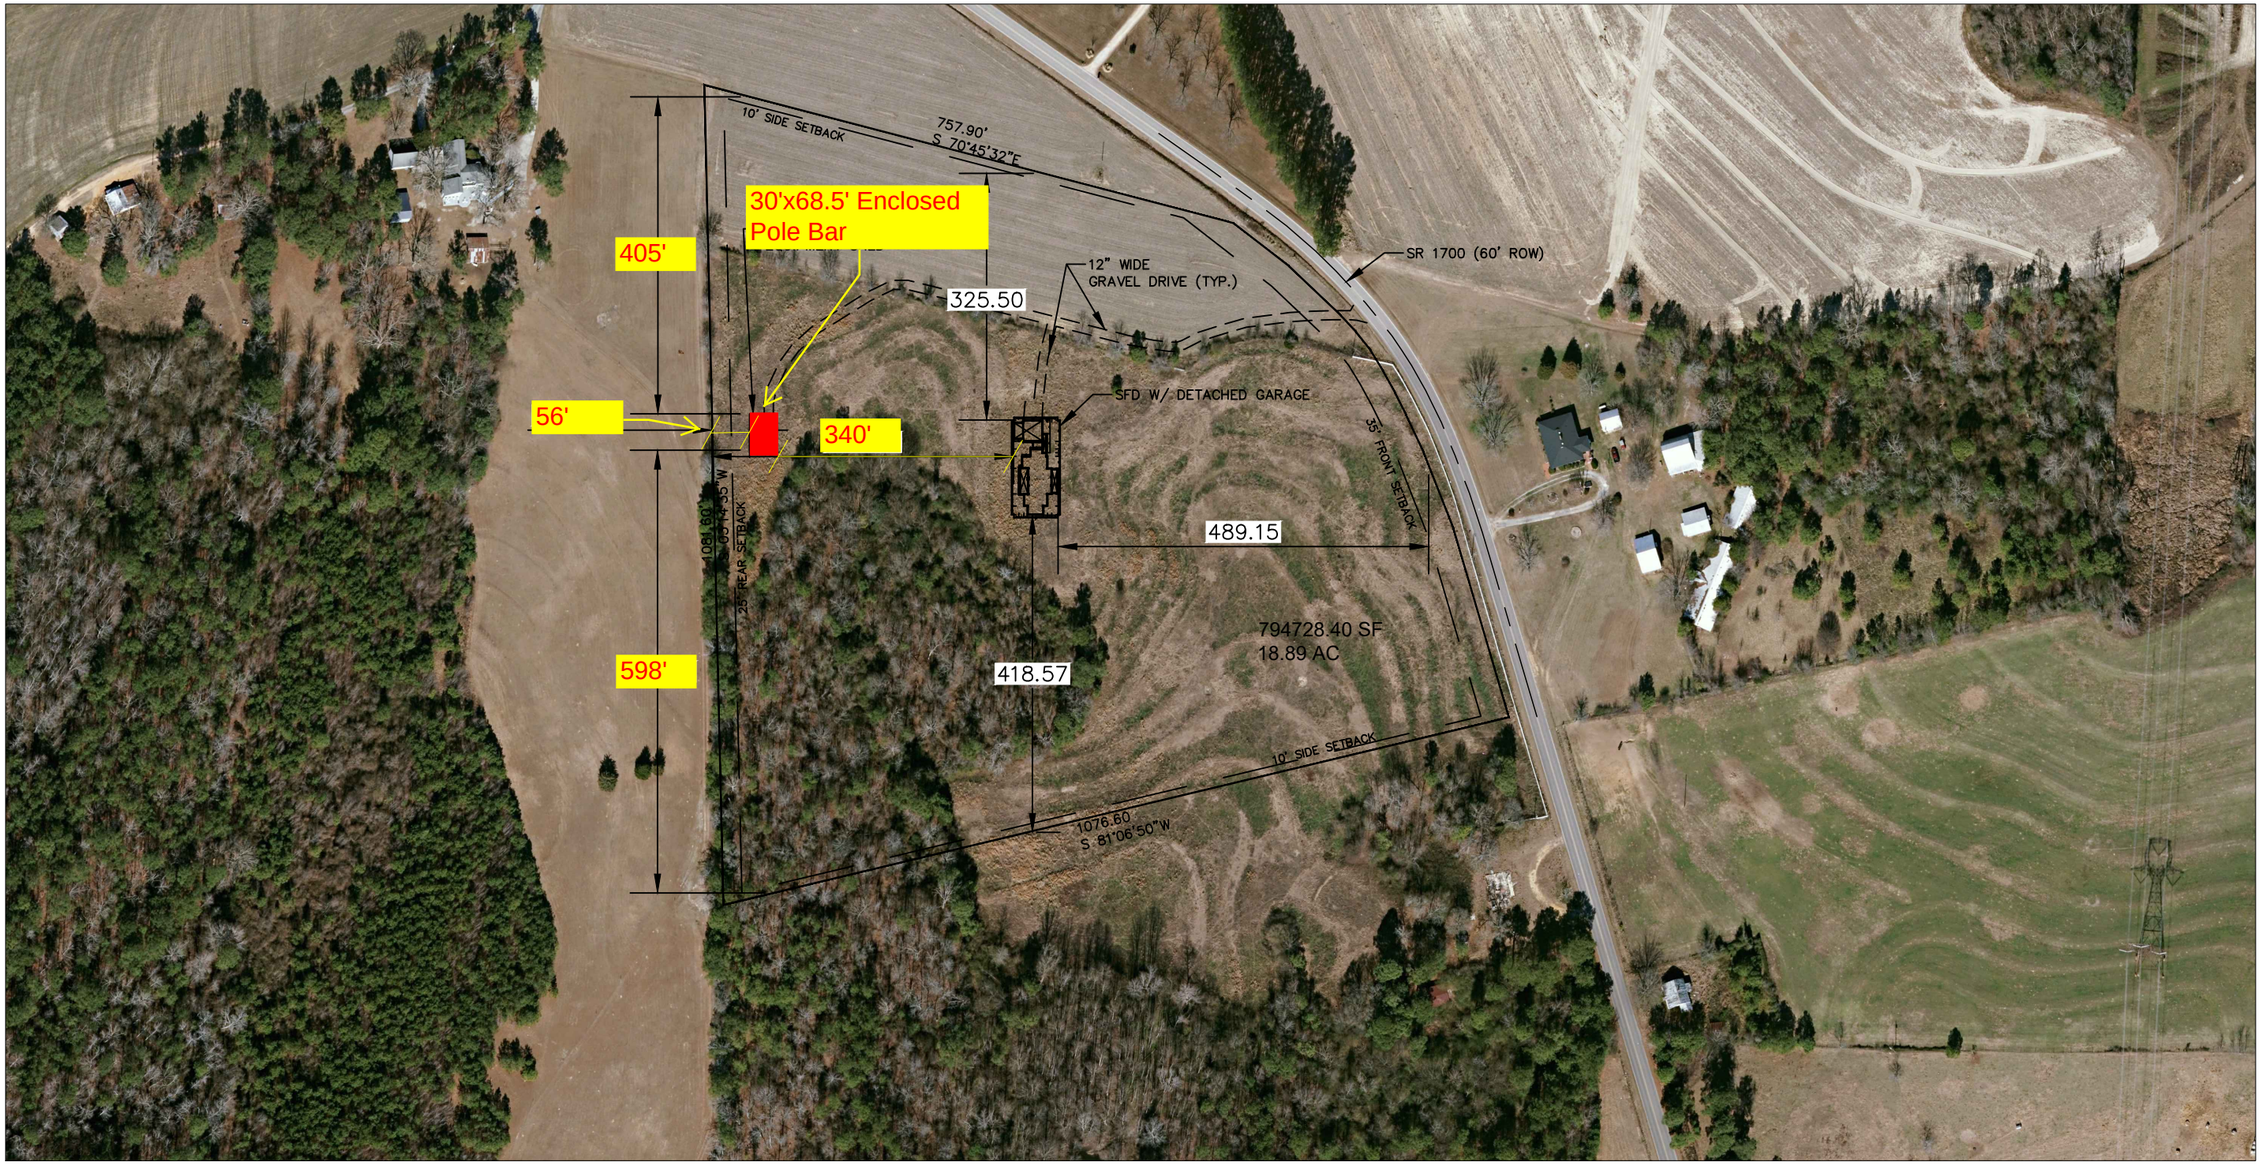


| REV.NO. | DESCRIPTION | DATE |
|---|---|---|
| A | SUBMITTAL FOR REVIEW - NOT FOR CONSTRUCTION | 2021.07.21 |

REVISIONS

SITE PLAN REVISION - APRIL 2023
ADD ENCLOSED POLE BARN

**SAVAGE FAMILY RESIDENCE CANE MILL ROAD, COATS, NC**

**SITE PLAN FOR PIN #01509-48-7156**

| | |
|---|---|
| PROJ. START DATE: | 2021 JULY |
| MCE PROJ. # | #####-#### |
| DRAWN | CEB |
| DESIGNED | KJS |
| CHECKED | KJS |
| PROJ. MGR. | KJS |

SCALE
HORIZONTAL: AS NOTED
VERTICAL: N/A

SP1
DRAWING NUMBER
A
REVISION

STATUS: SUBMITTAL FOR REVIEW NOT FOR CONSTRUCTION

N:\FOR JASON S\SP1 SITE PLAN FOR PIN #1509-48-7156.DWG 07/23/2021 11:16:29 CODY BARNES