


# 1 - FOUNDATION PLAN

1/8"=1'-0"

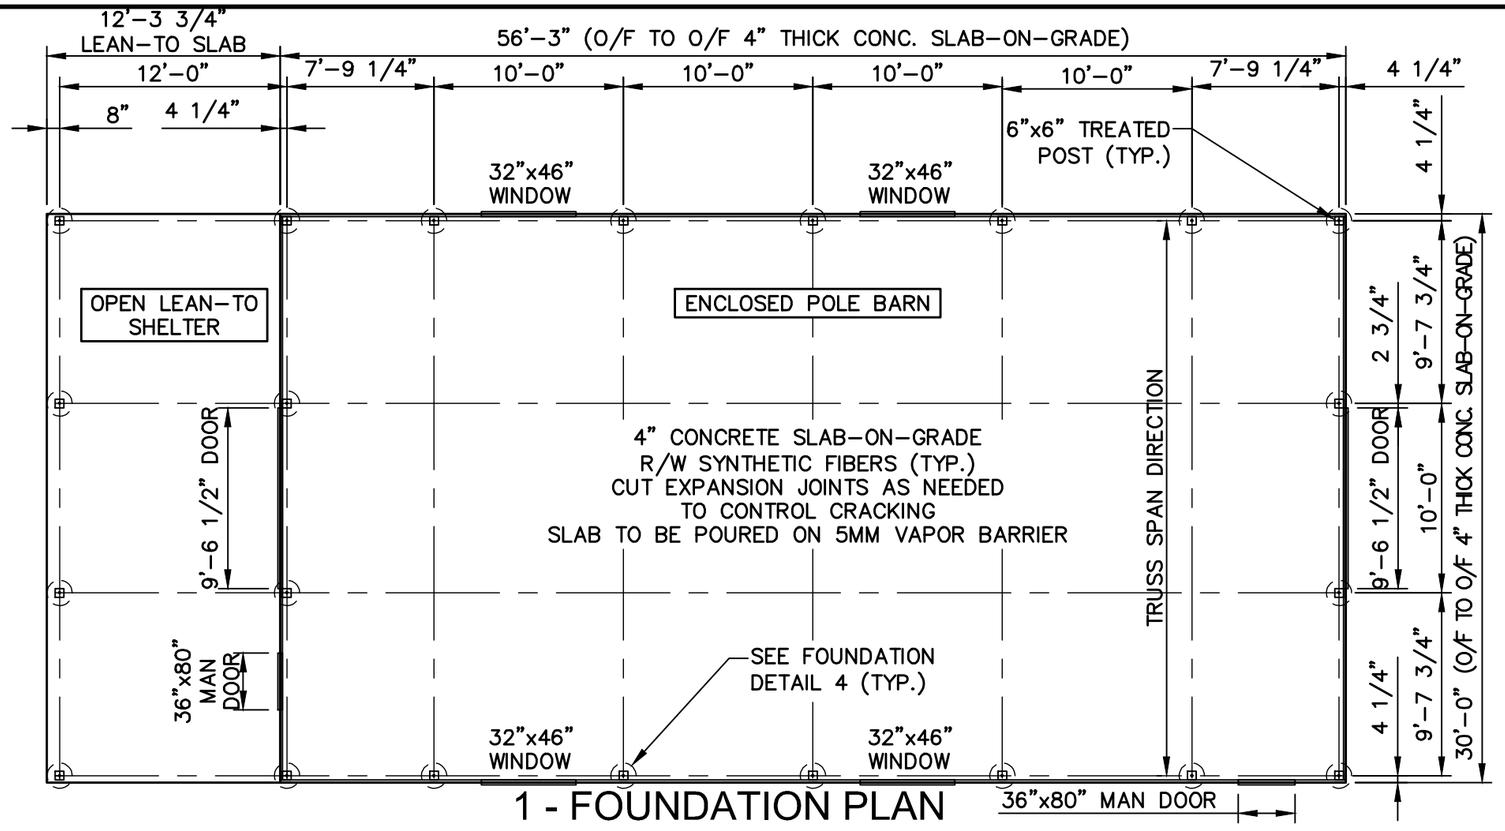


# 4 - FOUNDATION DETAIL

1/4"=1'-0"

NOTES:

1. ALL CONCRETE MIN F'C=3000 PSI @ 28 DAYS.
2. ALL POSTS AND EXPOSED LUMBER TO BE TREATED SOUTHERN YELLOW PINE.
3. ALL INTERIOR LUMBER TO BE SOUTHERN YELLOW PINE.

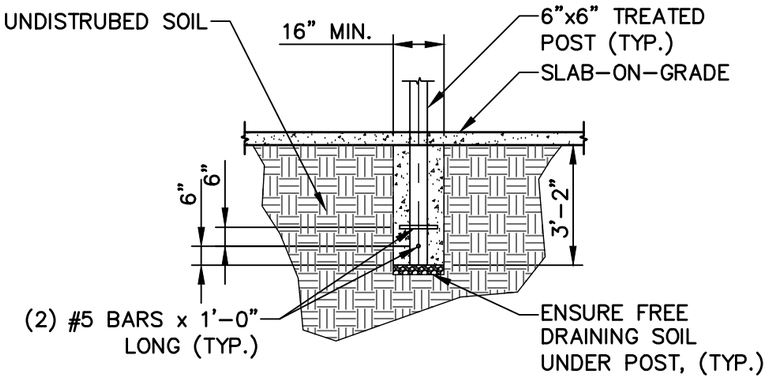


# 2 - SIDE ELEVATION

1/8"=1'-0"




# 3 - END ELEVATION

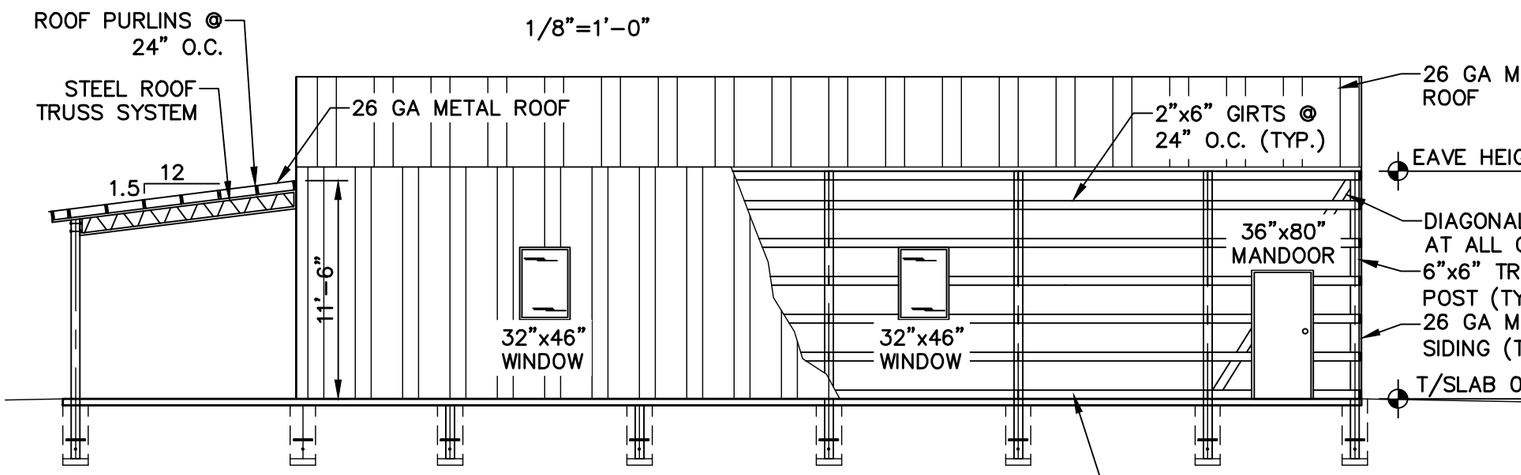1/8"=1'-0"

| REV.NO. | DESCRIPTION | DATE |
|---|---|---|
| | | |

REVISIONS

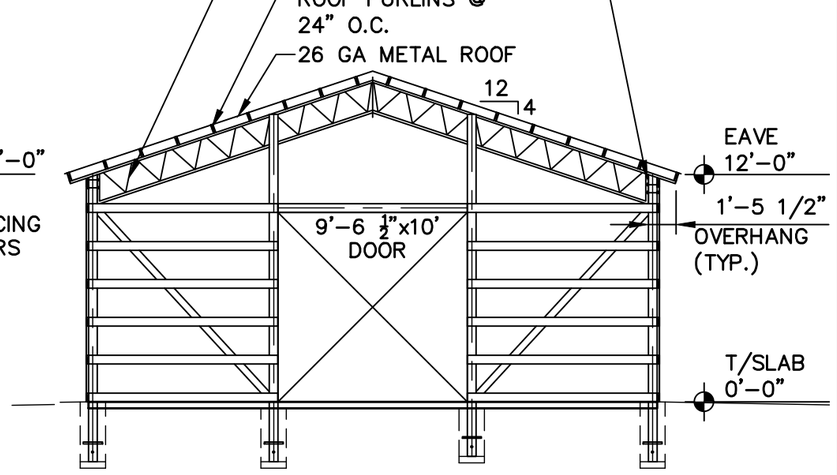**POLE BARN CONSTRUCTION**

**PLAN, ELEVATIONS AND DETAILS**

SCALE
HORIZONTAL: AS NOTED
VERTICAL: N/A

DRAWING NUMBER: A
REVISION

STATUS: PRELIMINARY
####

N:\PERSONAL\EDSFILES\2023.03.13 - POLE BARN.DWG 03/16/2023 10:17:21 ED BARNES