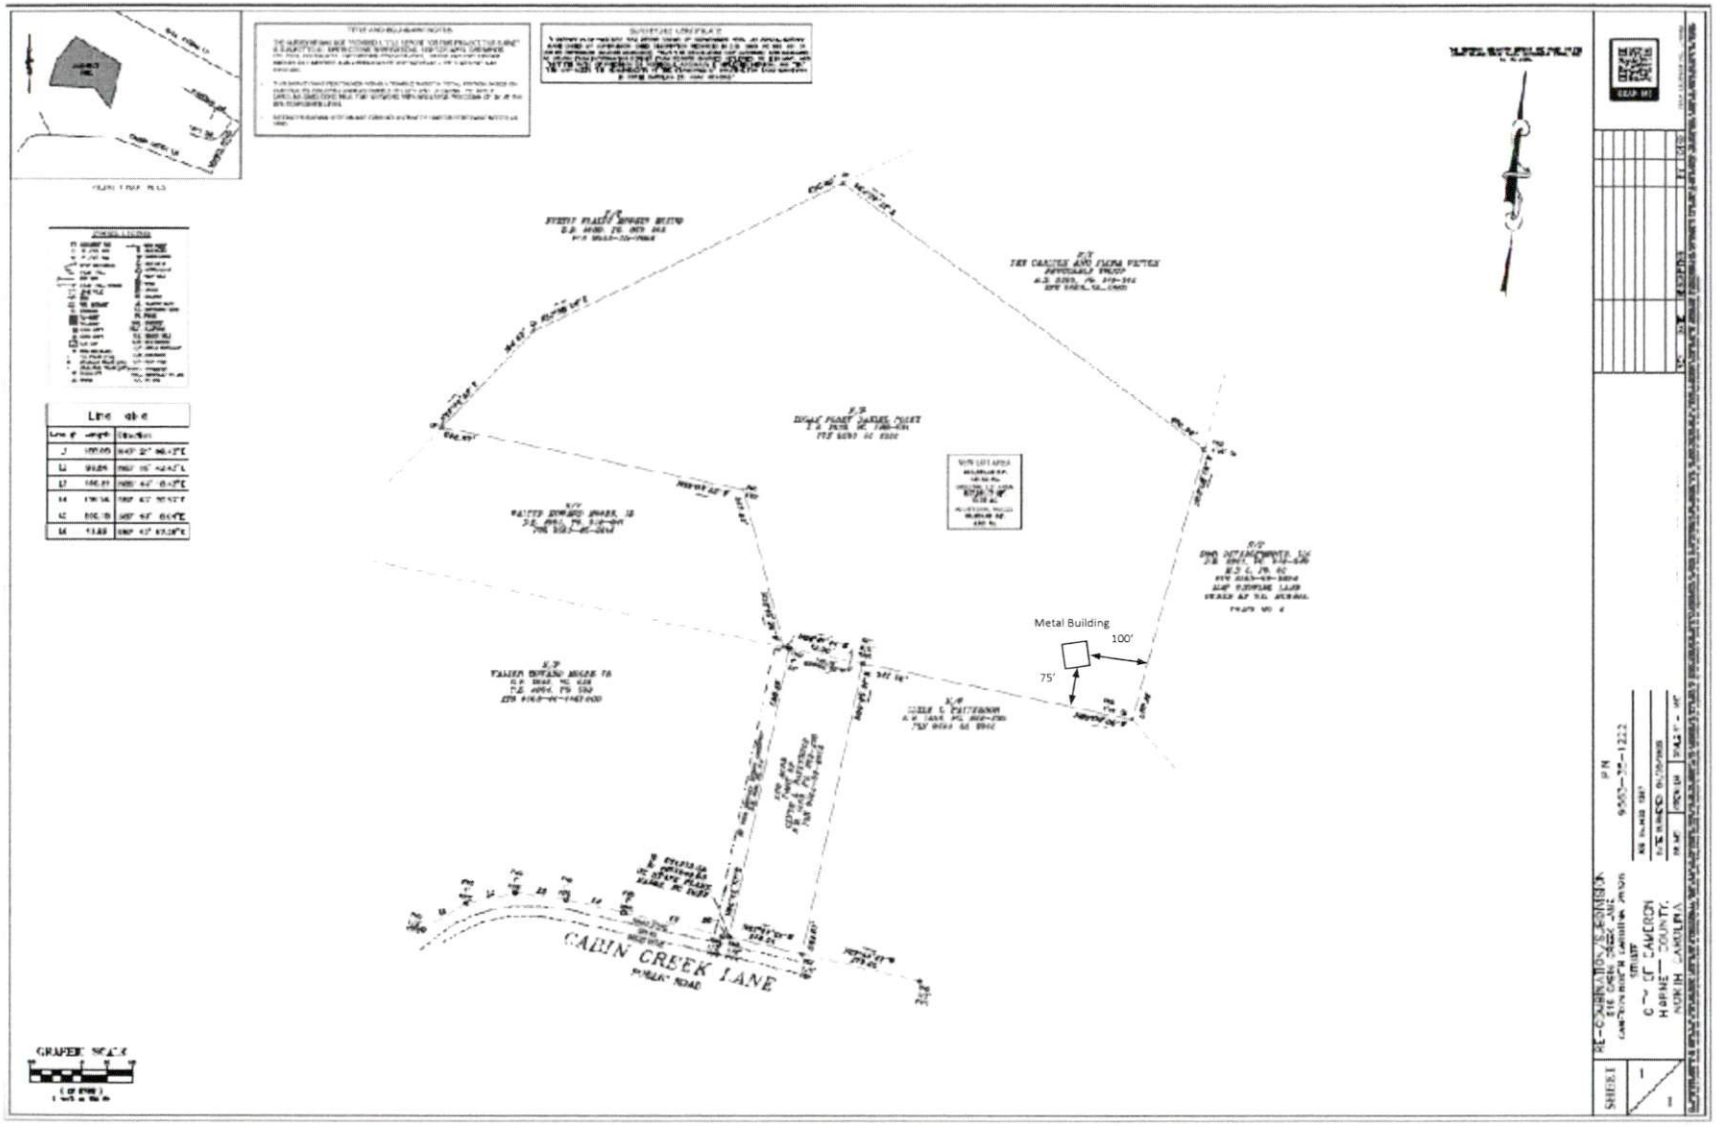
Metal Building
100'
75'
CABIN CREEK LANE
GRAPHIC SCALE
SHEET 1
1
1