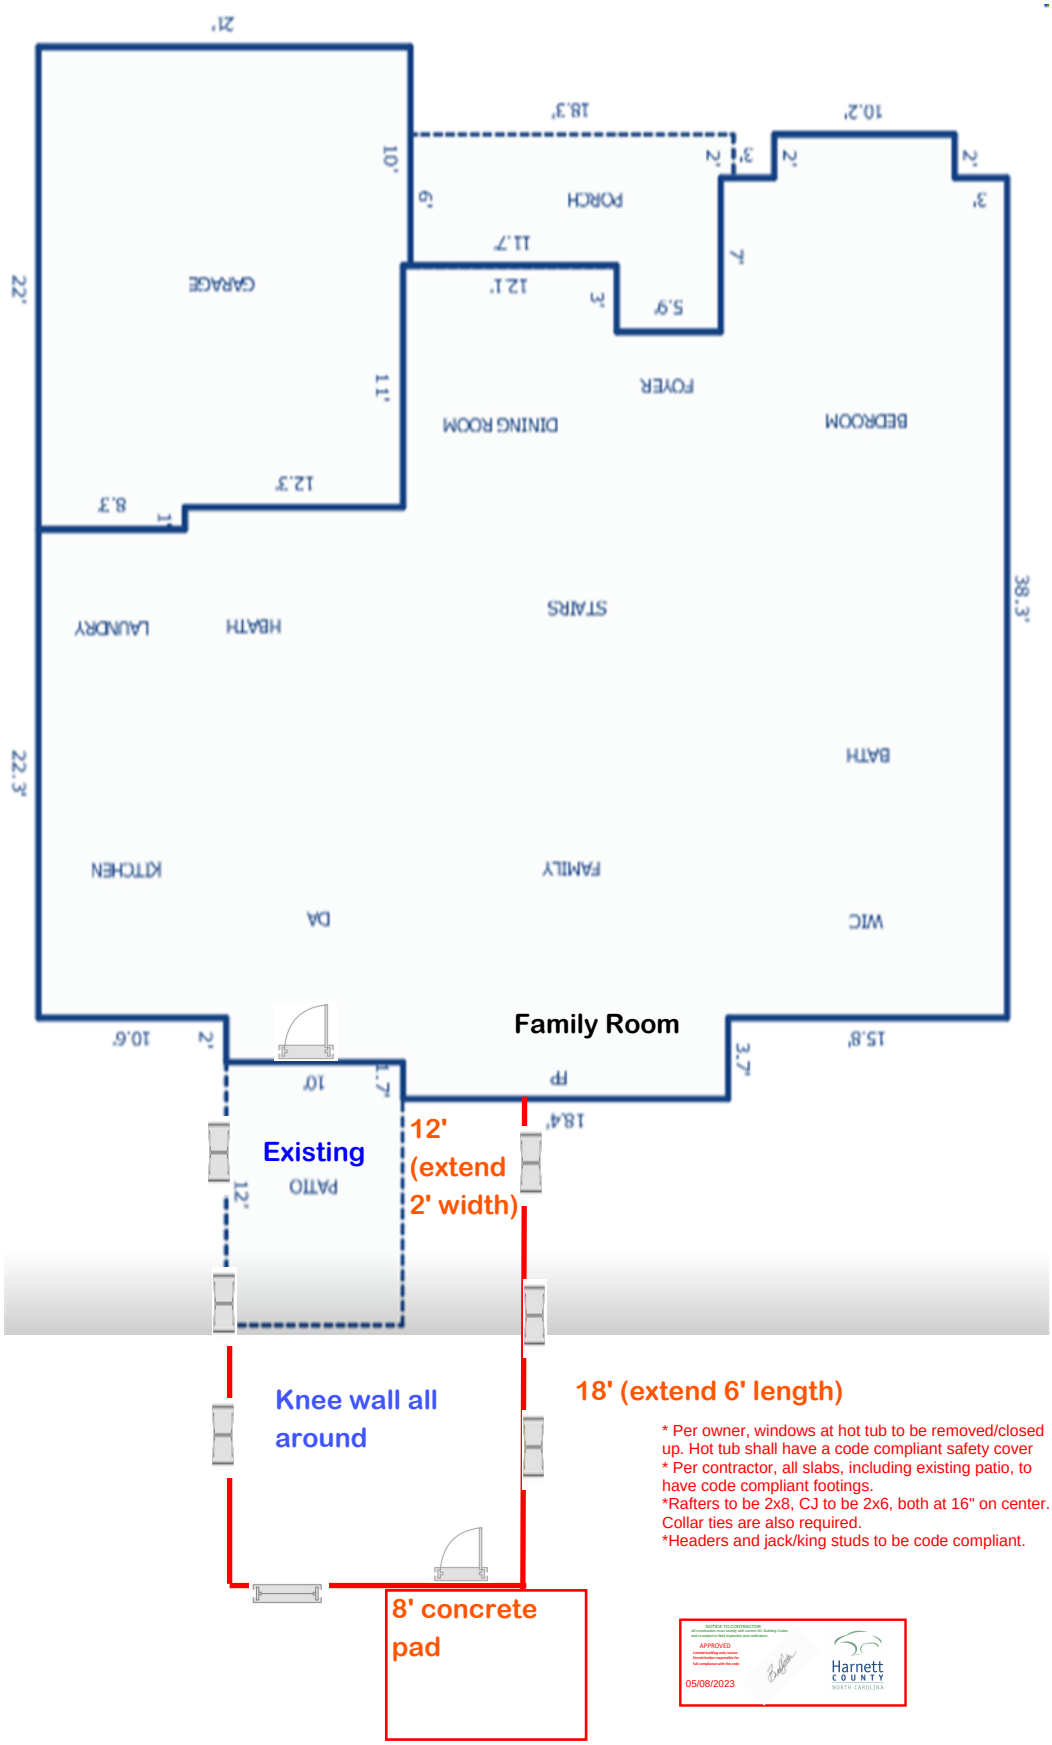

* Per owner, windows at hot tub to be removed/closed up. Hot tub shall have a code compliant safety cover
* Per contractor, all slabs, including existing patio, to have code compliant footings.
*Rafters to be 2x8, CJ to be 2x6, both at 16" on center. Collar ties are also required.
*Headers and jack/king studs to be code compliant.

NOTICE TO CONTRACTOR
All construction must comply with current NC Building Codes and is subject to field inspection and verification.
APPROVED
Contractor/building only review
Permit holder responsible for full compliance with the code
05/08/2023
Harnett COUNTY NORTH CAROLINA