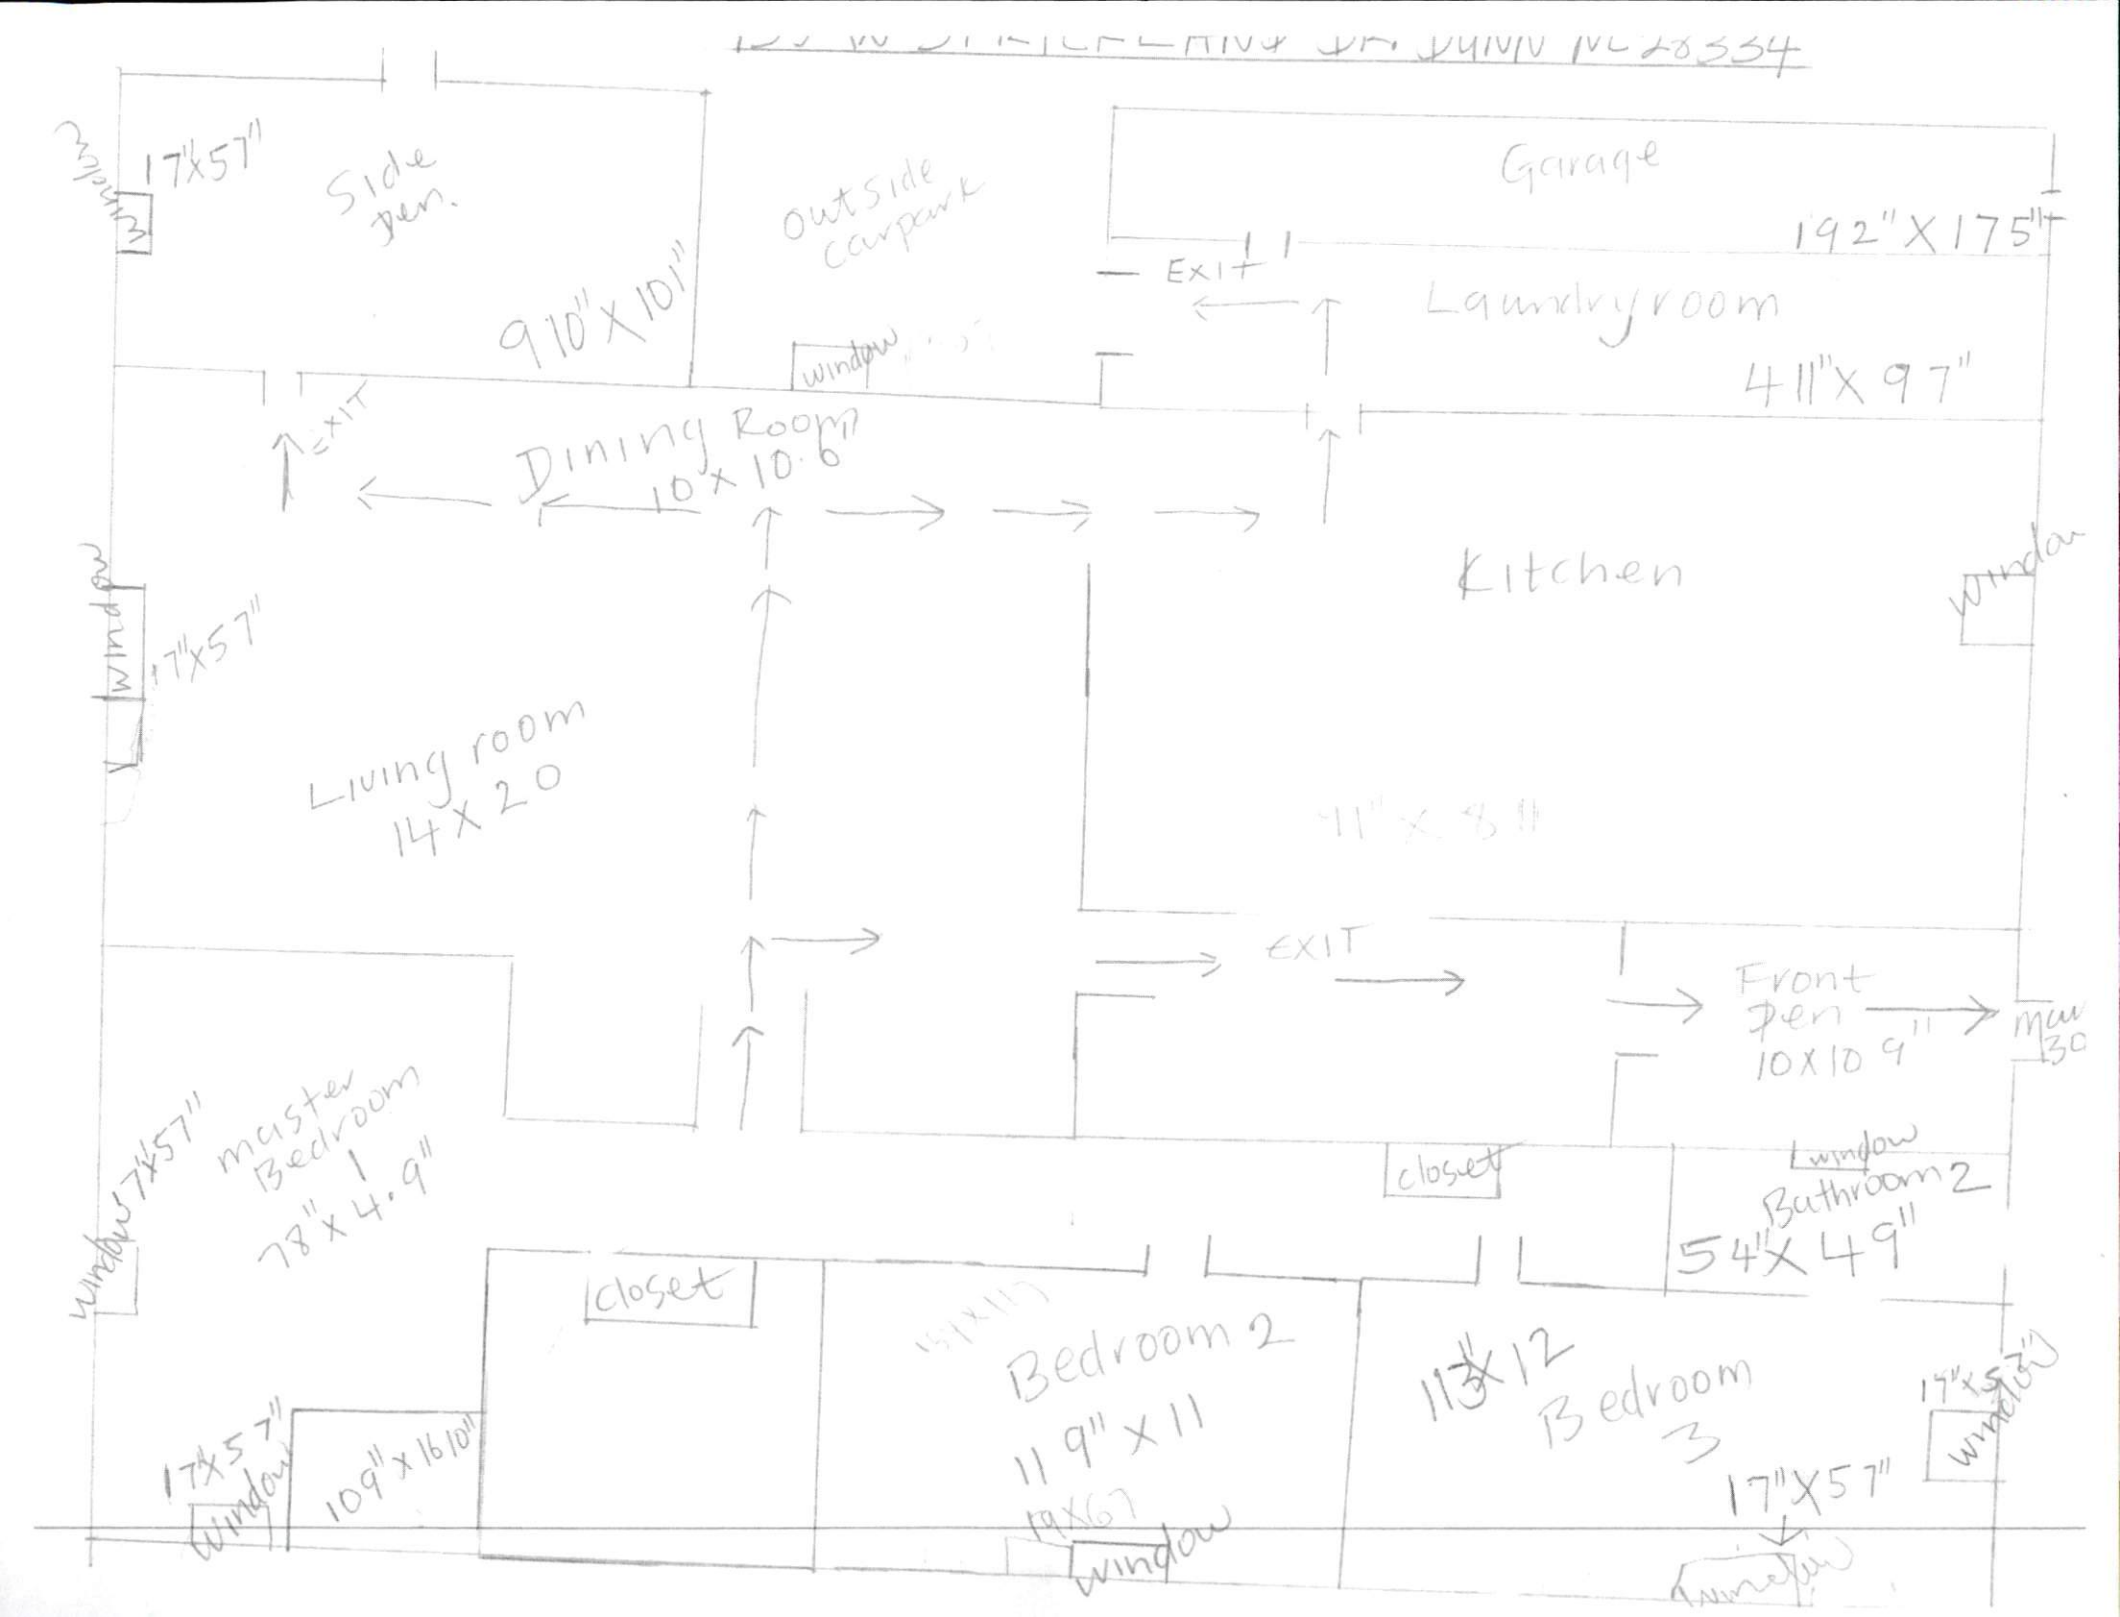

Side pen.
17"x57"
window
910"x101"
Outside carpark
window
Garage
192"X175"
Exit
Laundryroom
411"X97"
Exit
Dining Room
10x10.6
Kitchen
window
window
17"x57"
Living room
14x20
EXIT
Front pen
10x10 9"
master Bedroom 1
78"x4.9"
window 17"x57"
closet
window
Bathroom 2
54"X49"
closet
Bedroom 2
11 9"x11
19x67
window
113"x12
Bedroom 3
17"x57"
window
17"x57"
window
109"x1610"