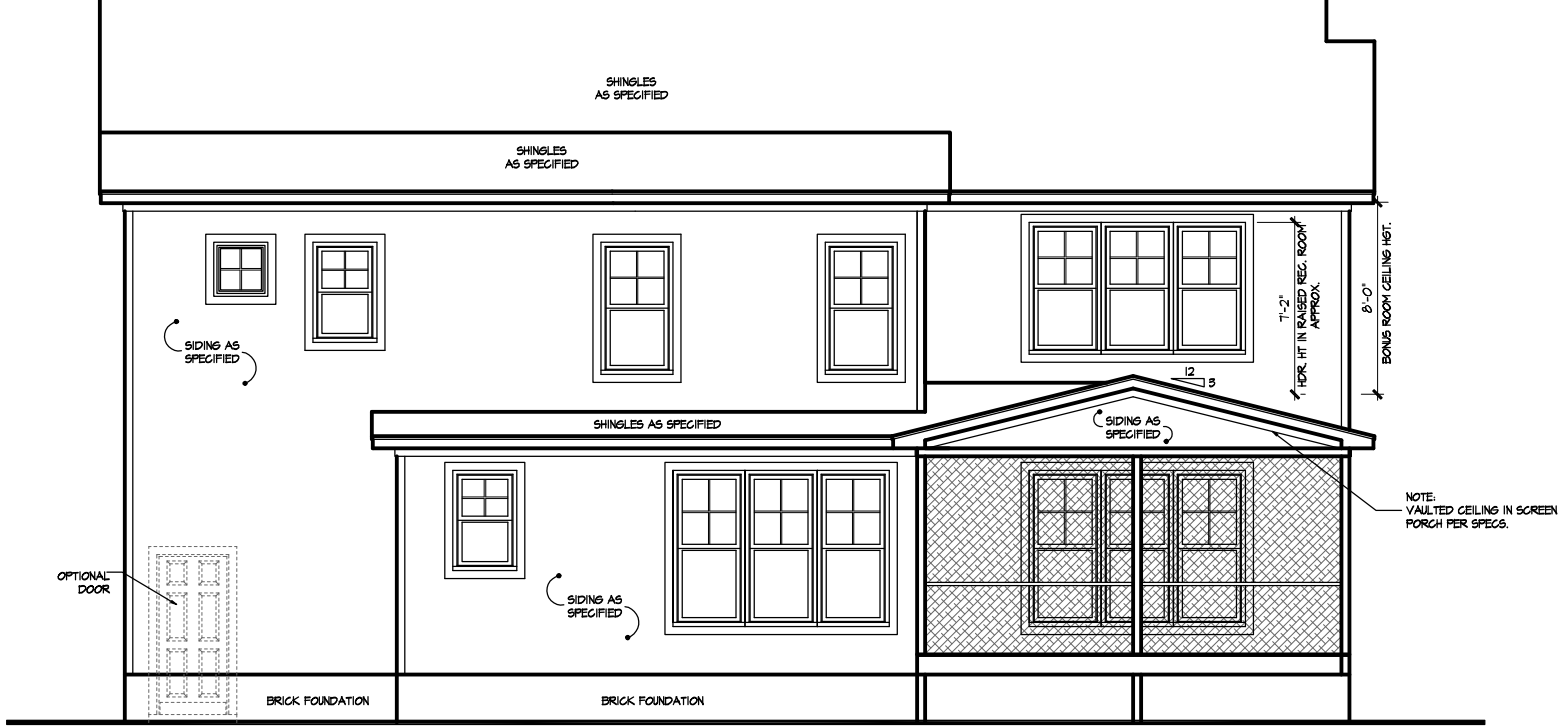

1 TYPICAL REAR W/ SCREEN PORCH
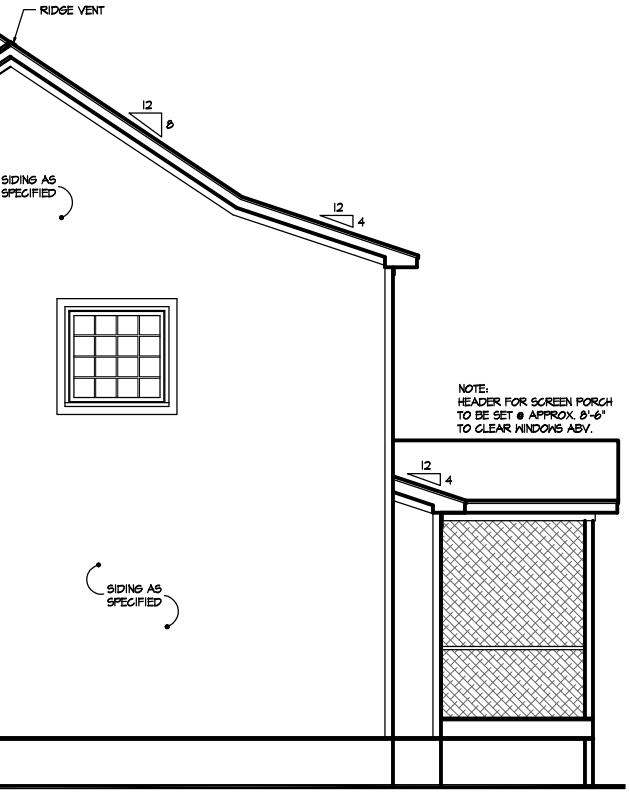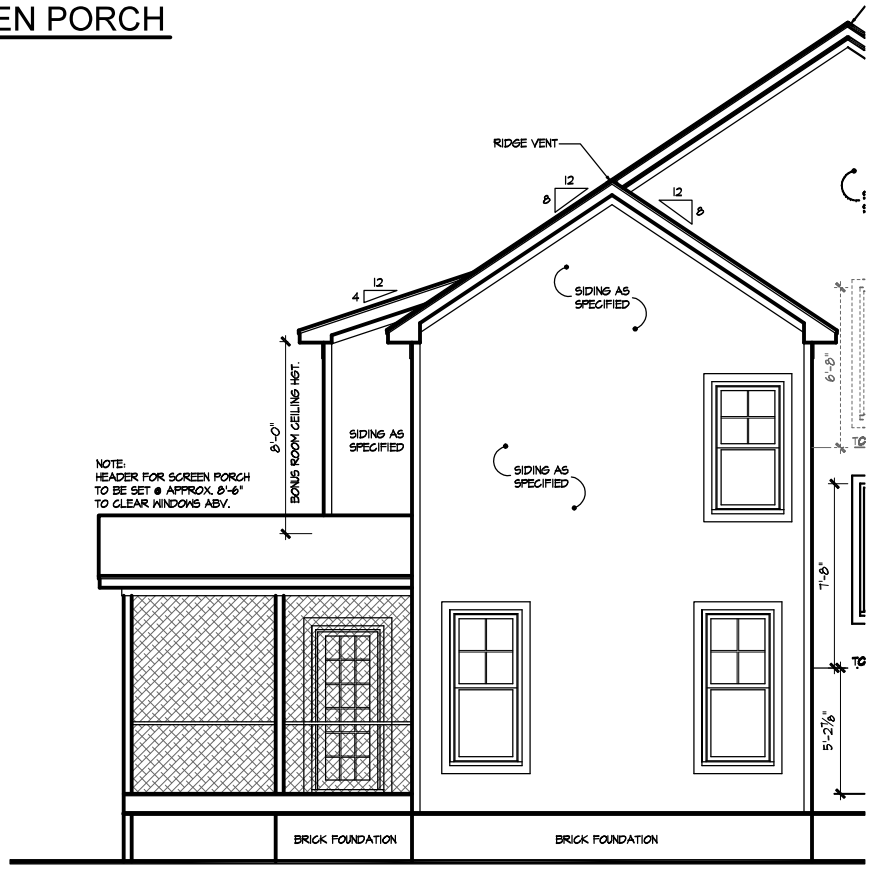
SCALE: 1/8" = 1'-0"