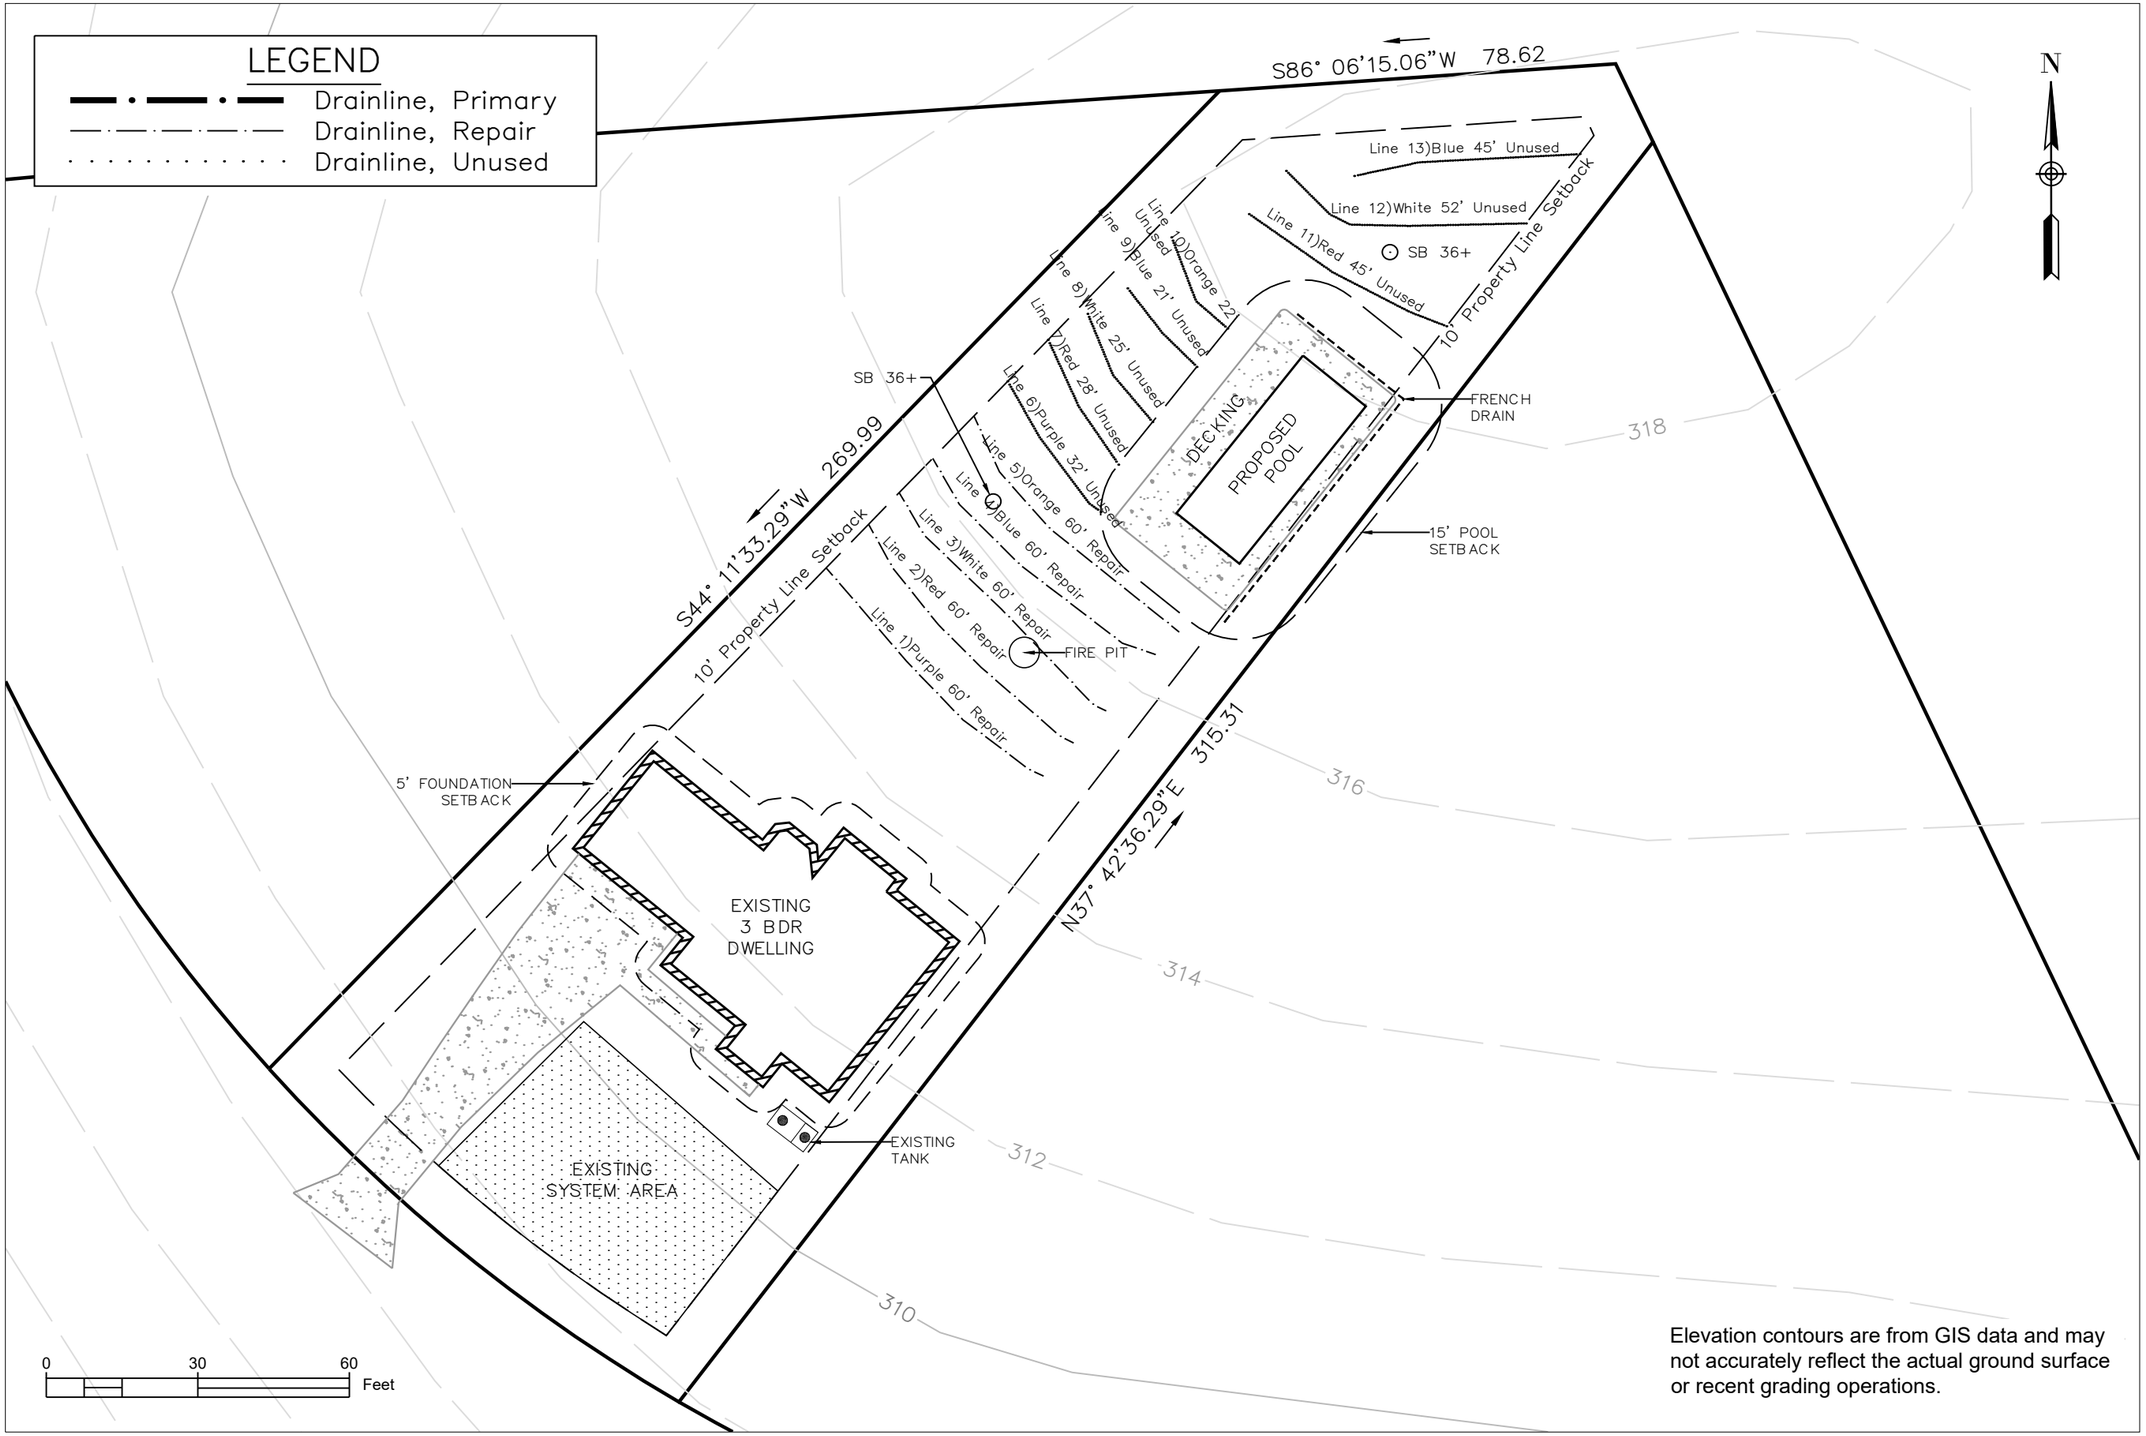

Elevation contours are from GIS data and may not accurately reflect the actual ground surface or recent grading operations.

1 WW-2 PROPERTY LAYOUT

SOURCE: AWT, Inc.

AWT
Engineers and Soil Scientists

Agri-Waste Technology, Inc.
501 N Salem Street, Suite 203, Apex, NC 27502
agriwaste.com | 919.859.0669

Jan Johnson
Johnson-Wyndham Place Dr

Project Location:
45 Wyndham Place Dr,
Fuquay Varina, NC 27526
Harnett County
PIN: 0664-89-9045.000

Project Owner:
Jan Johnson
45 Wyndham Place Dr,
Fuquay Varina, NC 27526
919-901-9563
jrehm2000@gmail.com

For Review Only

REV.	ISSUED DATE	DESCRIPTION

SHEET TITLE

Property Layout

Drawn By:	Drawn On:
C. Barbee	2/21/2023
Revised By:	Revised On:
B. Stiles	2/21/2023
Released By:	Released On:

Drawing Number:

WW-2