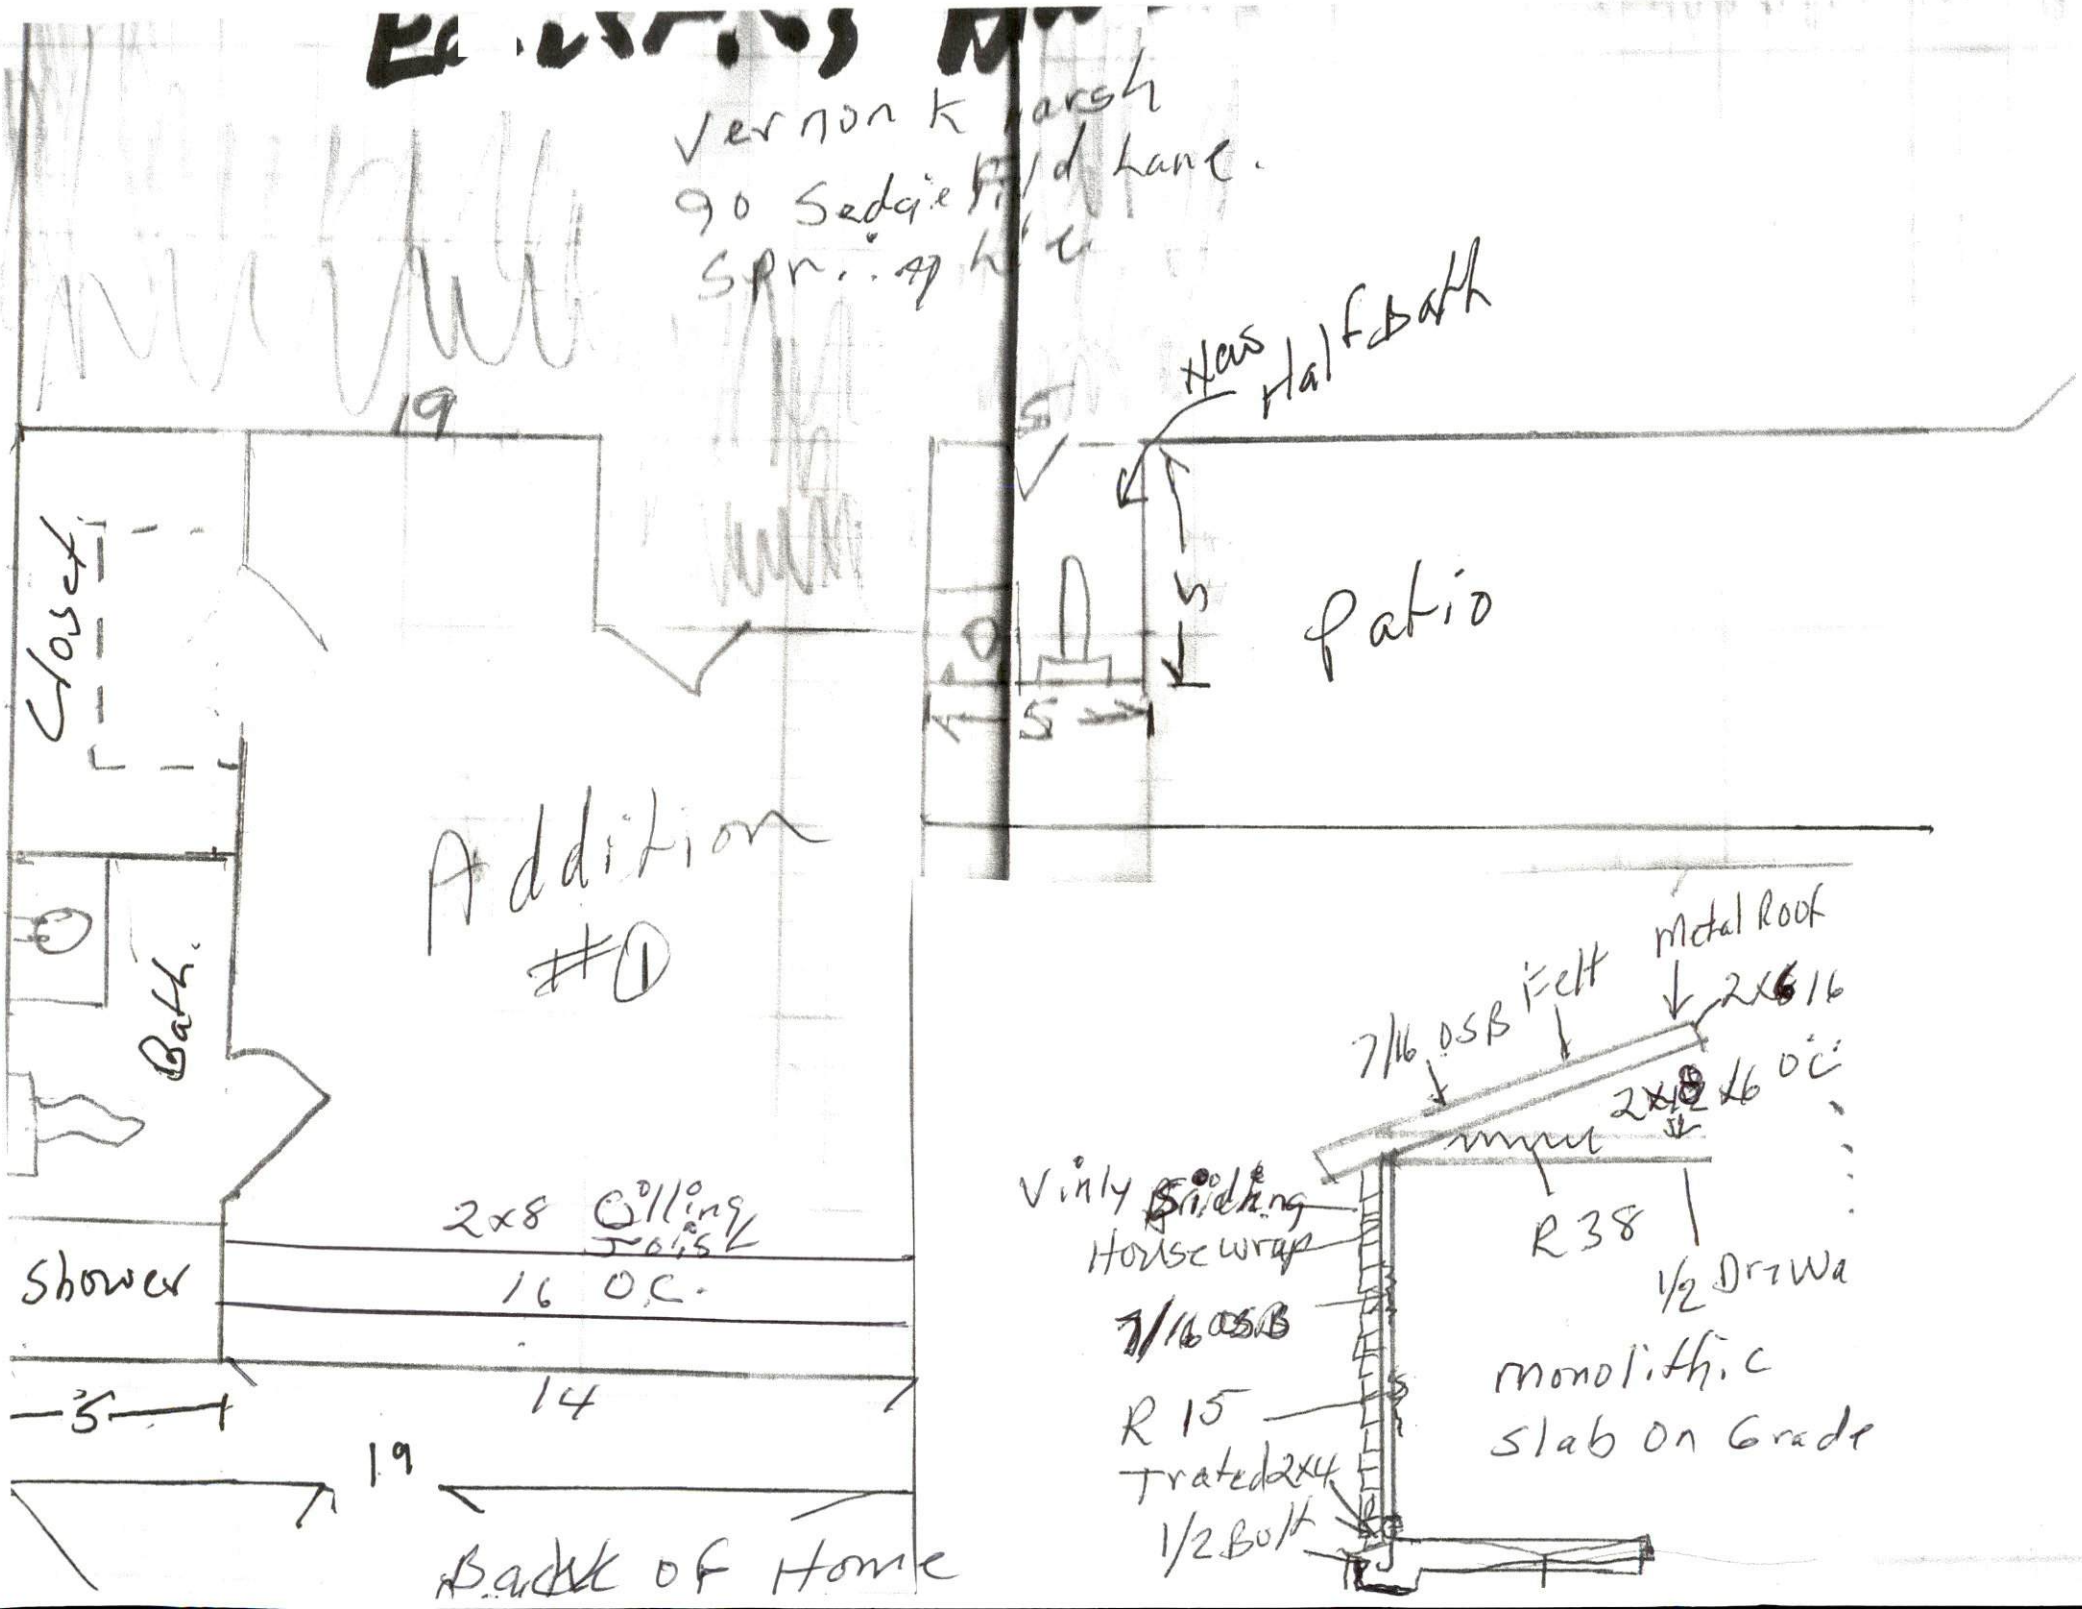
Vernon Marsh
90 Sedgefield Lane.
Springhill
19
Closet
Bath.
Addition #1
New Half Bath
5
Patio
5
2x8 Ceiling Joist
16 O.C.
Shower
14
5
19
Back of Home
Metal Roof
Felt
7/16 OSB
2x6 16
2x8 16 OC
Vinly Siding
Housewrap
7/16 OSB
R 38
1/2 Drywa
monolithic
slab on Grade
R 15
Trated 2x4
1/2 Bolt