3

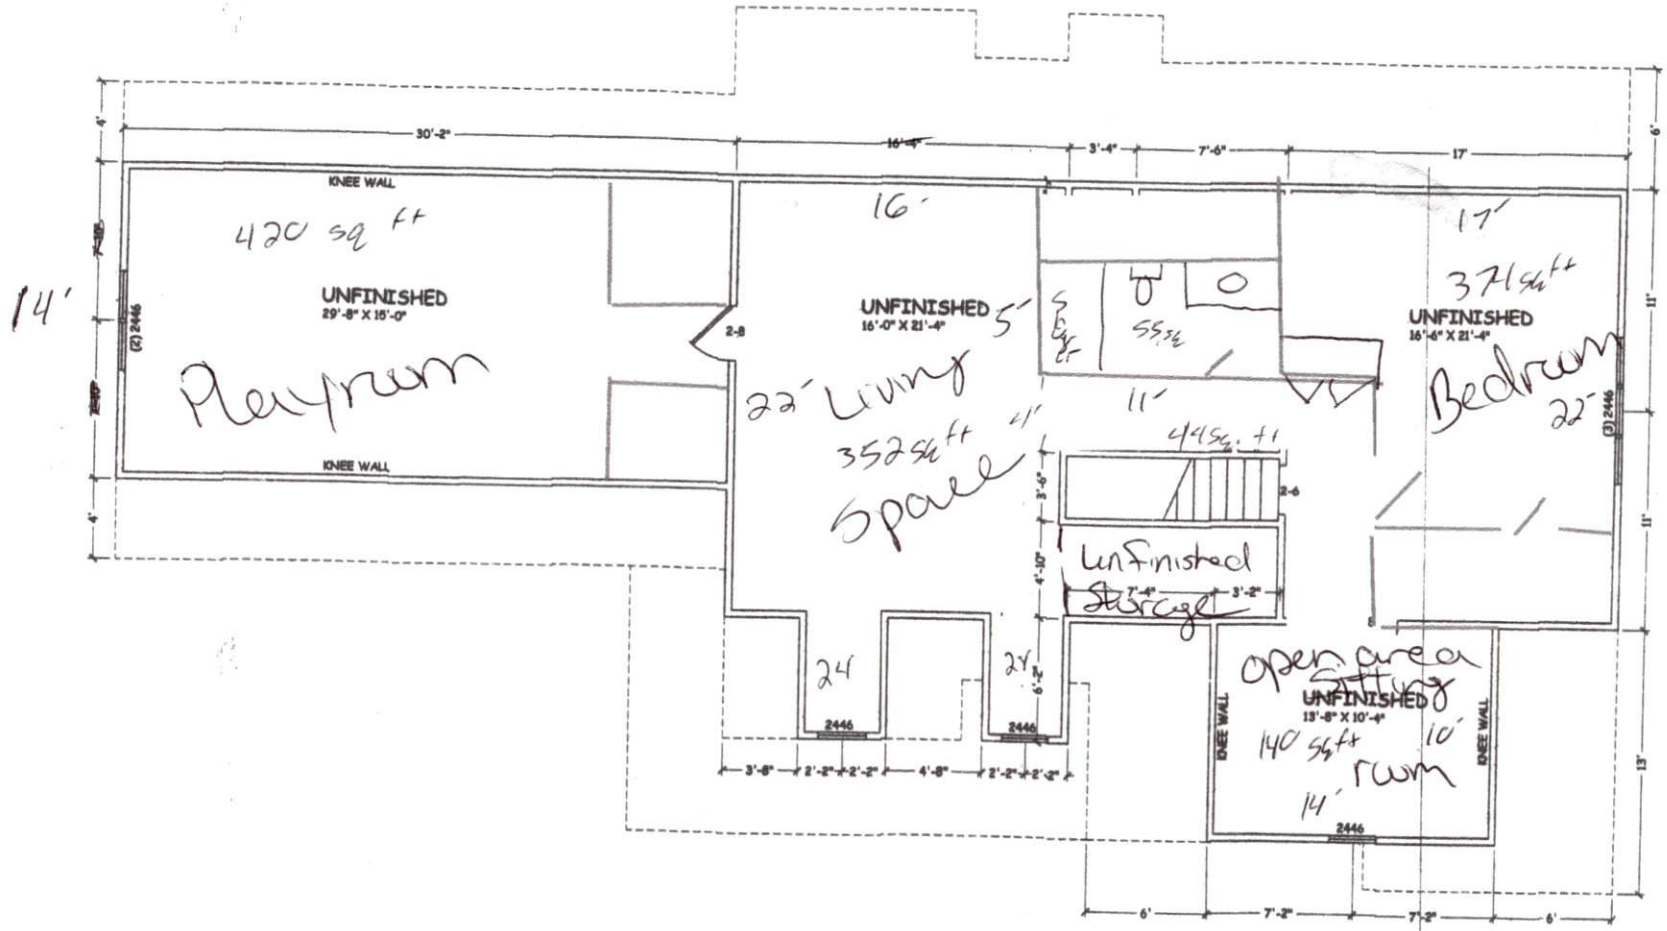

SHEET 5 OF 6

THE HARRELL HOME
SECOND FLOOR

scale: 1/4" = 1'-0" or as noted
based on 2002 north carolina building code
june 28, 2005
drawn by: kac (919)364-0230

R esidential
C onsulting
A nd
D esign