SITE PLAN

LOCATION: Old US Hwy 421, Lillington, NC 27546, USA

LEGAL DESC.,: TR#3 ARTHUR L STEWART PC#E-106A

PARCEL ID: 0620-15-2645.000

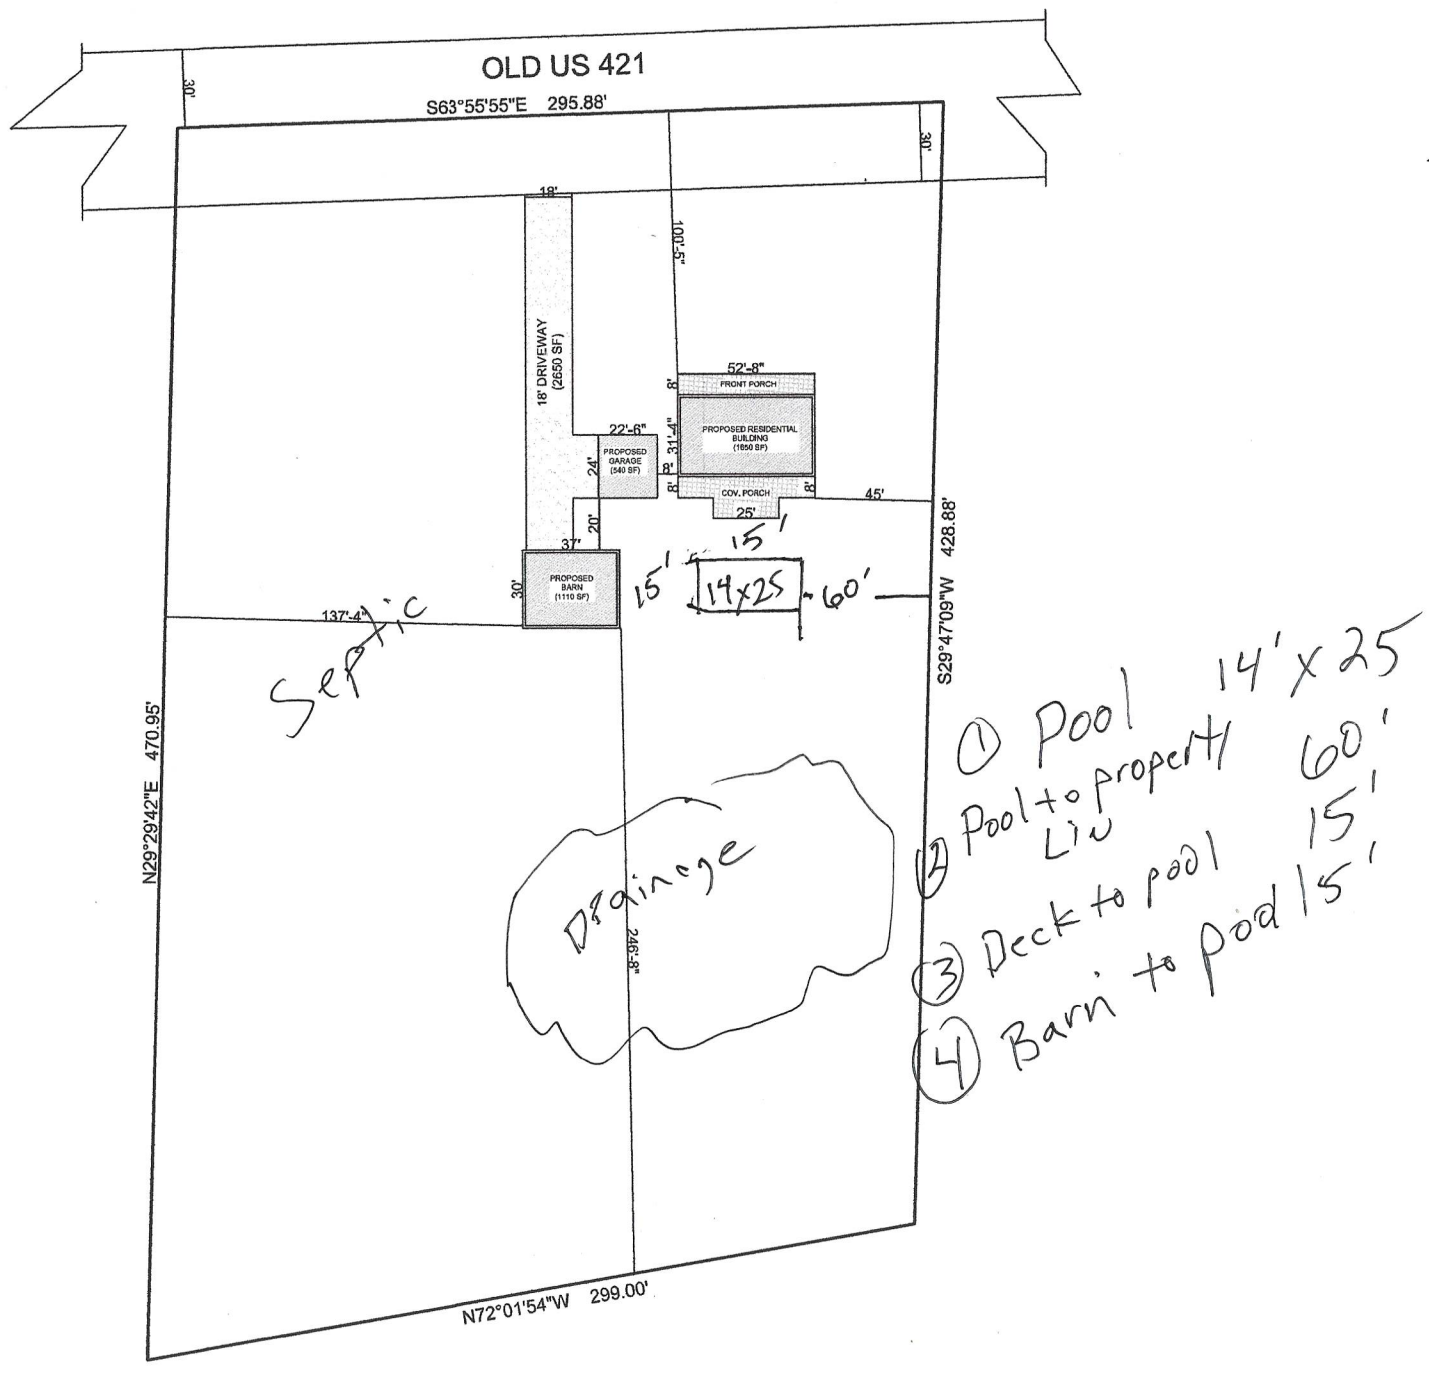

VICINITY MAP

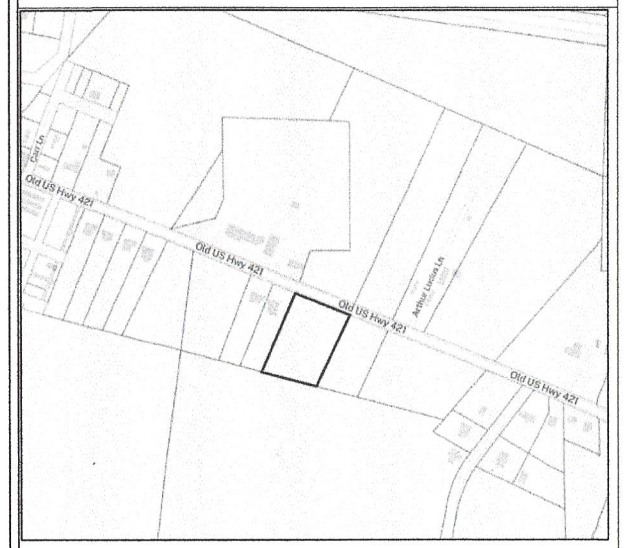

SCOPE OF WORK

-SITE PLAN OF THE PROPERTY UNDER REVIEW SHOWING THE PROPOSED RESIDENTIAL DEVELOPMENT.

LOT SIZE

3.04 Acres

SHEET TITLE

SITE PLAN

LOT OWNER:

STANCIL JENNIE P

DEEN'S CONSULTS

Architects , Planners & Project Managers

ISMAILAOTU@GMAIL.COM

ARCHITECT	*Deen's consult*	
DRAWN	*Deen's consult*	
CHECKED BY	*Deen's consult*	
SCALE 1":20'	DATE	12-07-2022

SHEET NO. ***01***