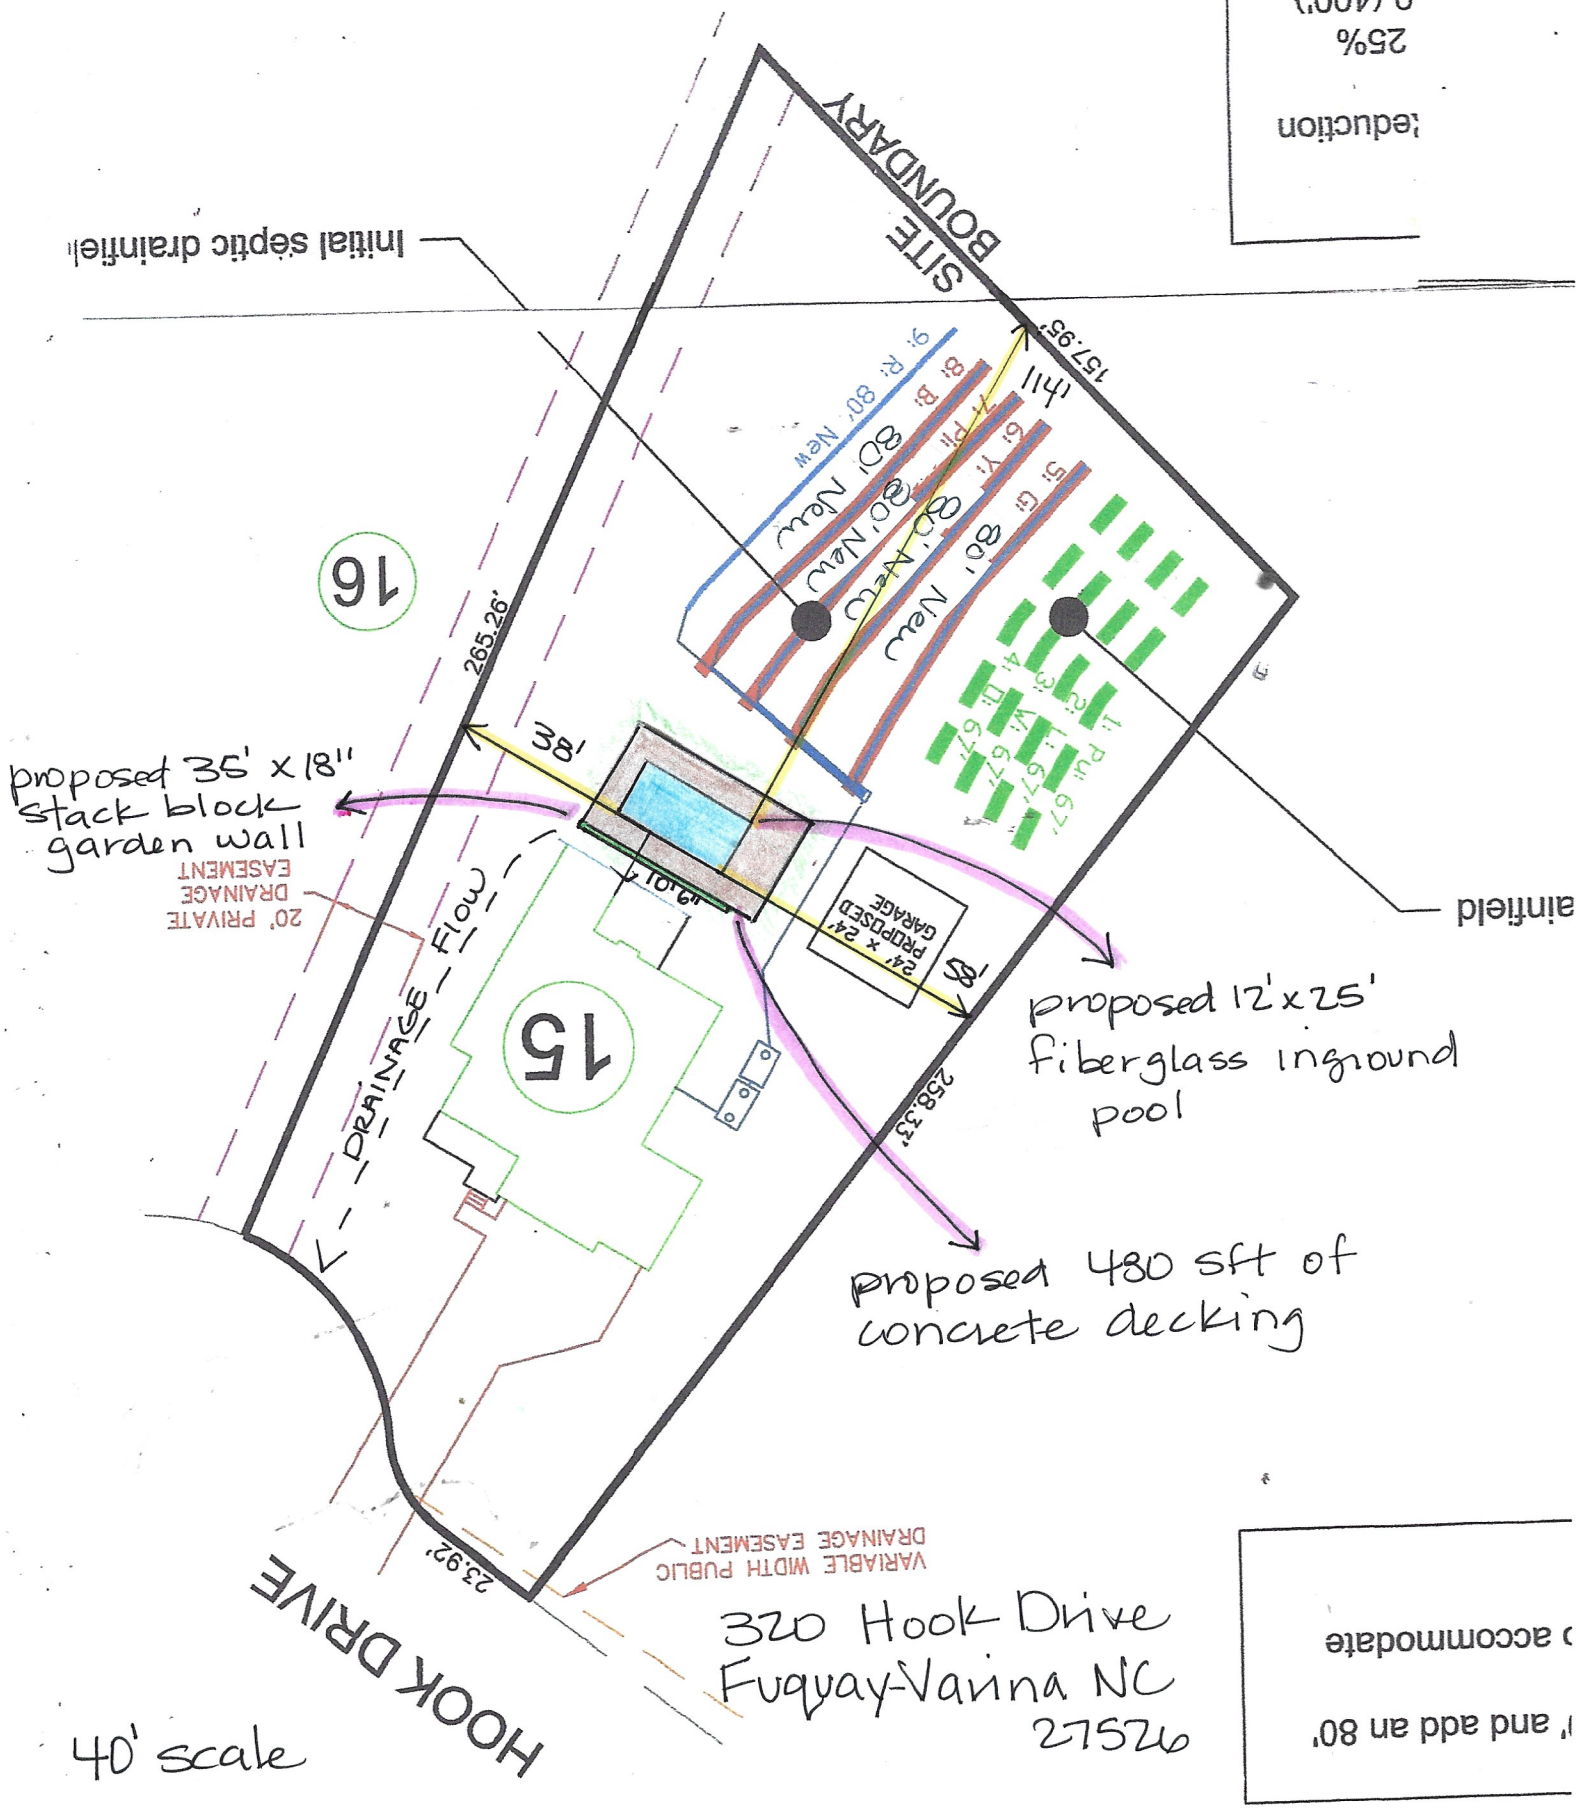
SITE BOUNDARY
Initial septic drainfield
16
15
265.26'
157.95'
141'
38'
10'6"
258.33'
23.92'
HOOK DRIVE
proposed 35' x 18" stack block garden wall
20' PRIVATE DRAINAGE EASEMENT
DRAINAGE FLOW
24' x 24' PROPOSED GARAGE
proposed 12'x25' fiberglass inground pool
proposed 480 sft of concrete decking
VARIABLE WIDTH PUBLIC DRAINAGE EASEMENT
320 Hook Drive
Fuquay-Varina NC
27526
40' scale