18x30 open building
Drywall to be used around the bathroom walls and ceiling with wood stud framing.
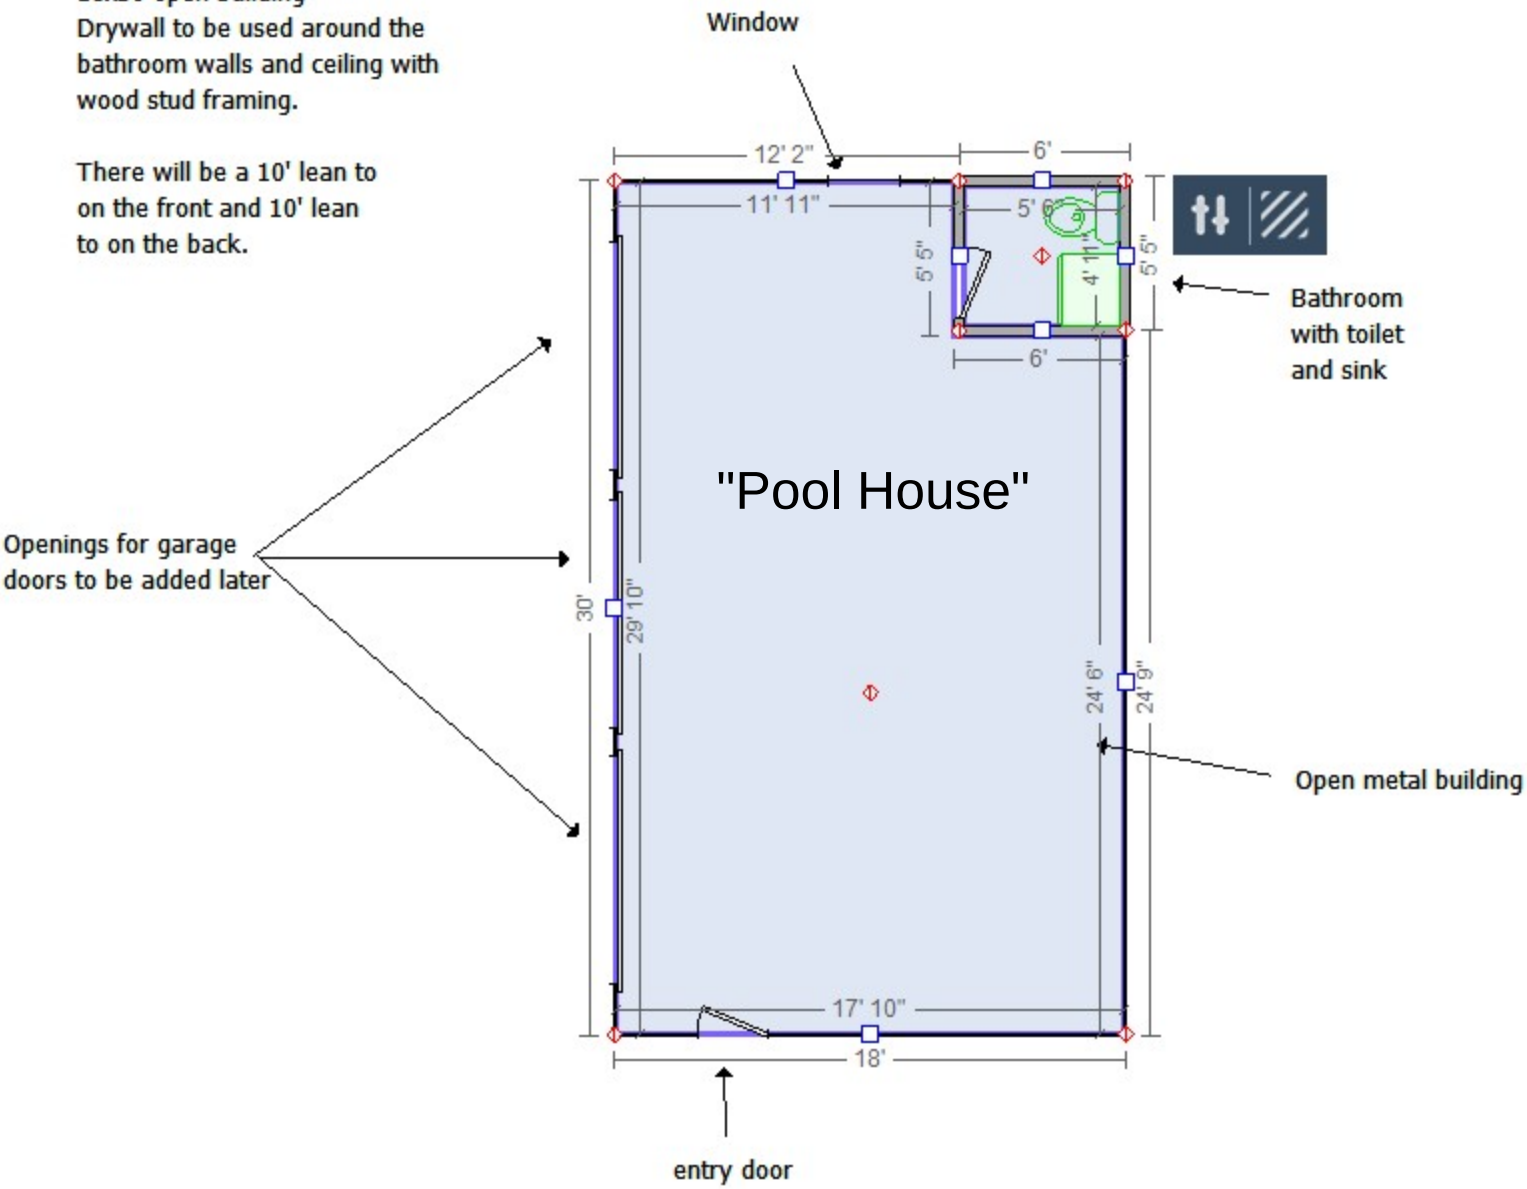
There will be a 10' lean to on the front and 10' lean to on the back.