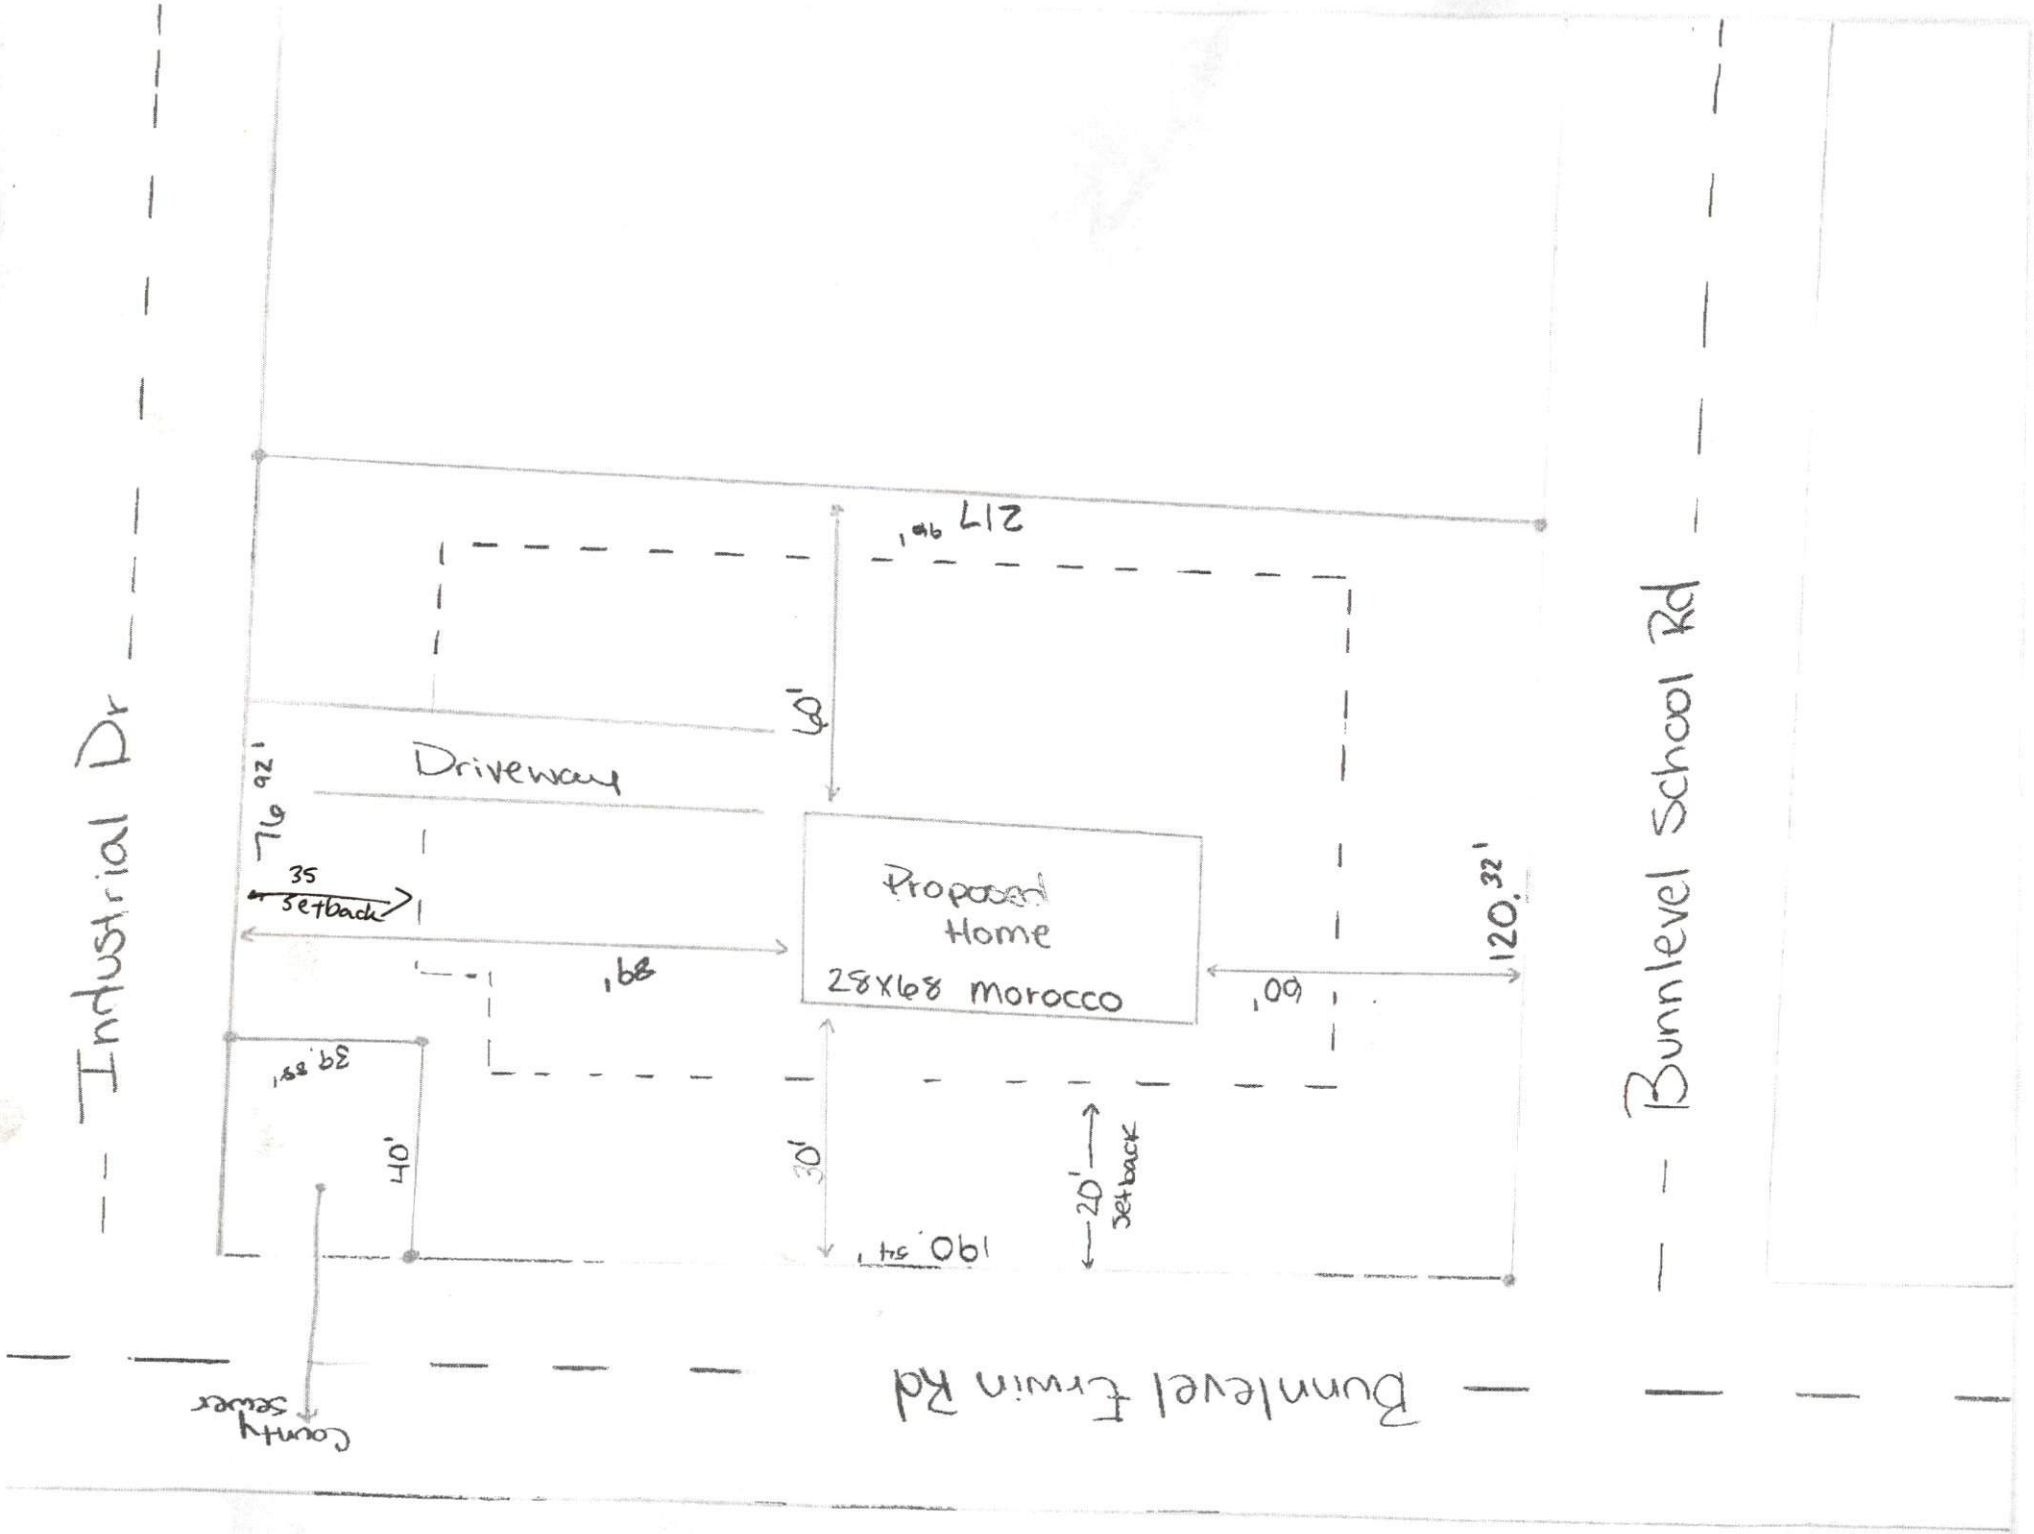

Industrial Dr
Bunnlevel School Rd
Bunnlevel Erwin Rd
Driveway
Proposed Home
28X68 Morocco
217.96'
60'
76.92'
35 setback
68'
60'
120.32'
39.88'
40'
30'
190.54'
20' setback
County sewer