Trusses to be drawn by others

--- = existing part of House
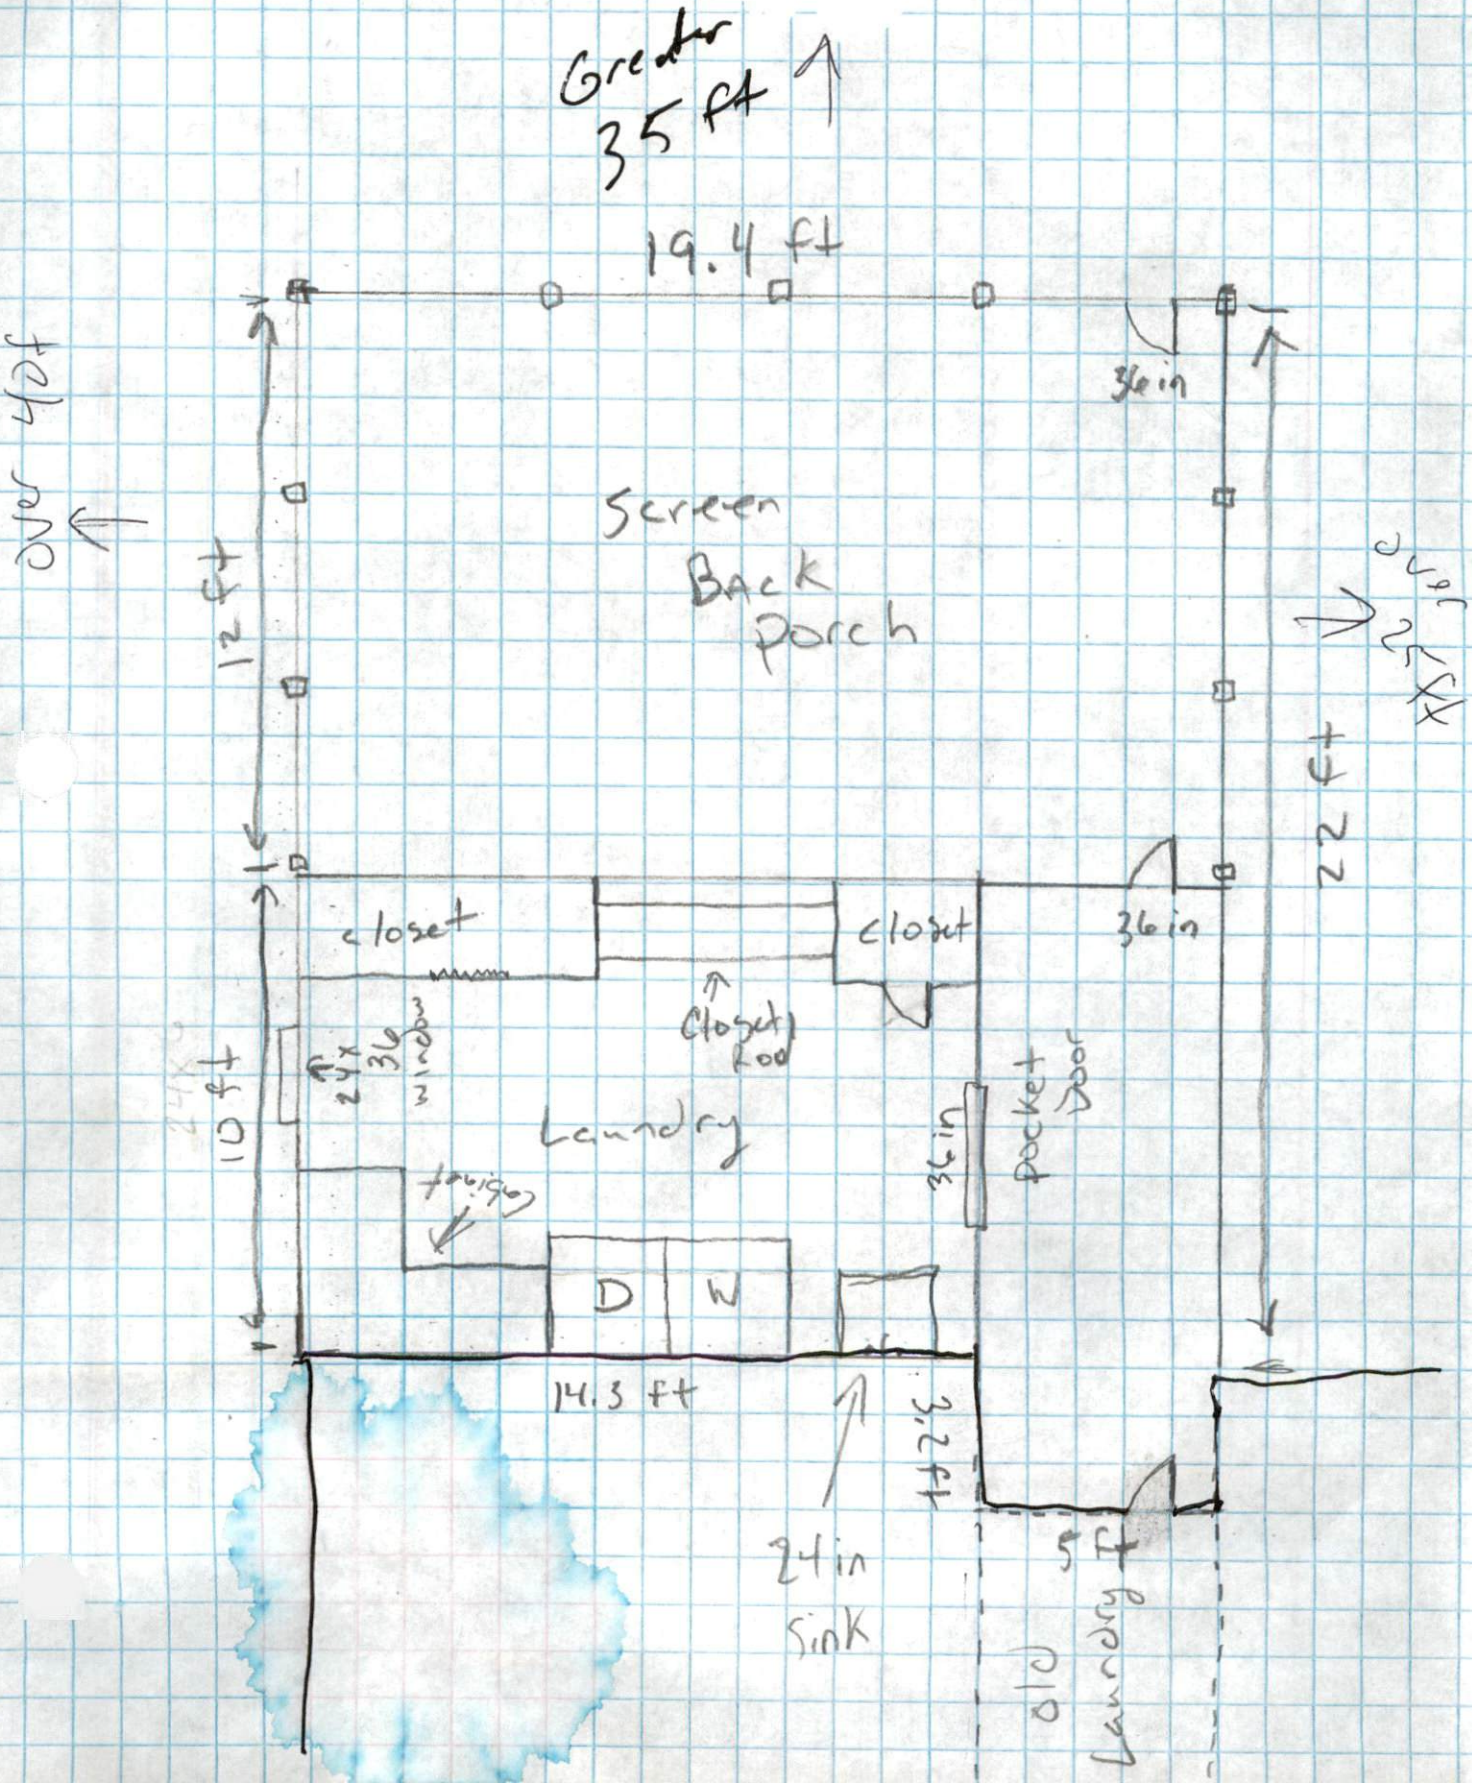
□ = 6x6 post