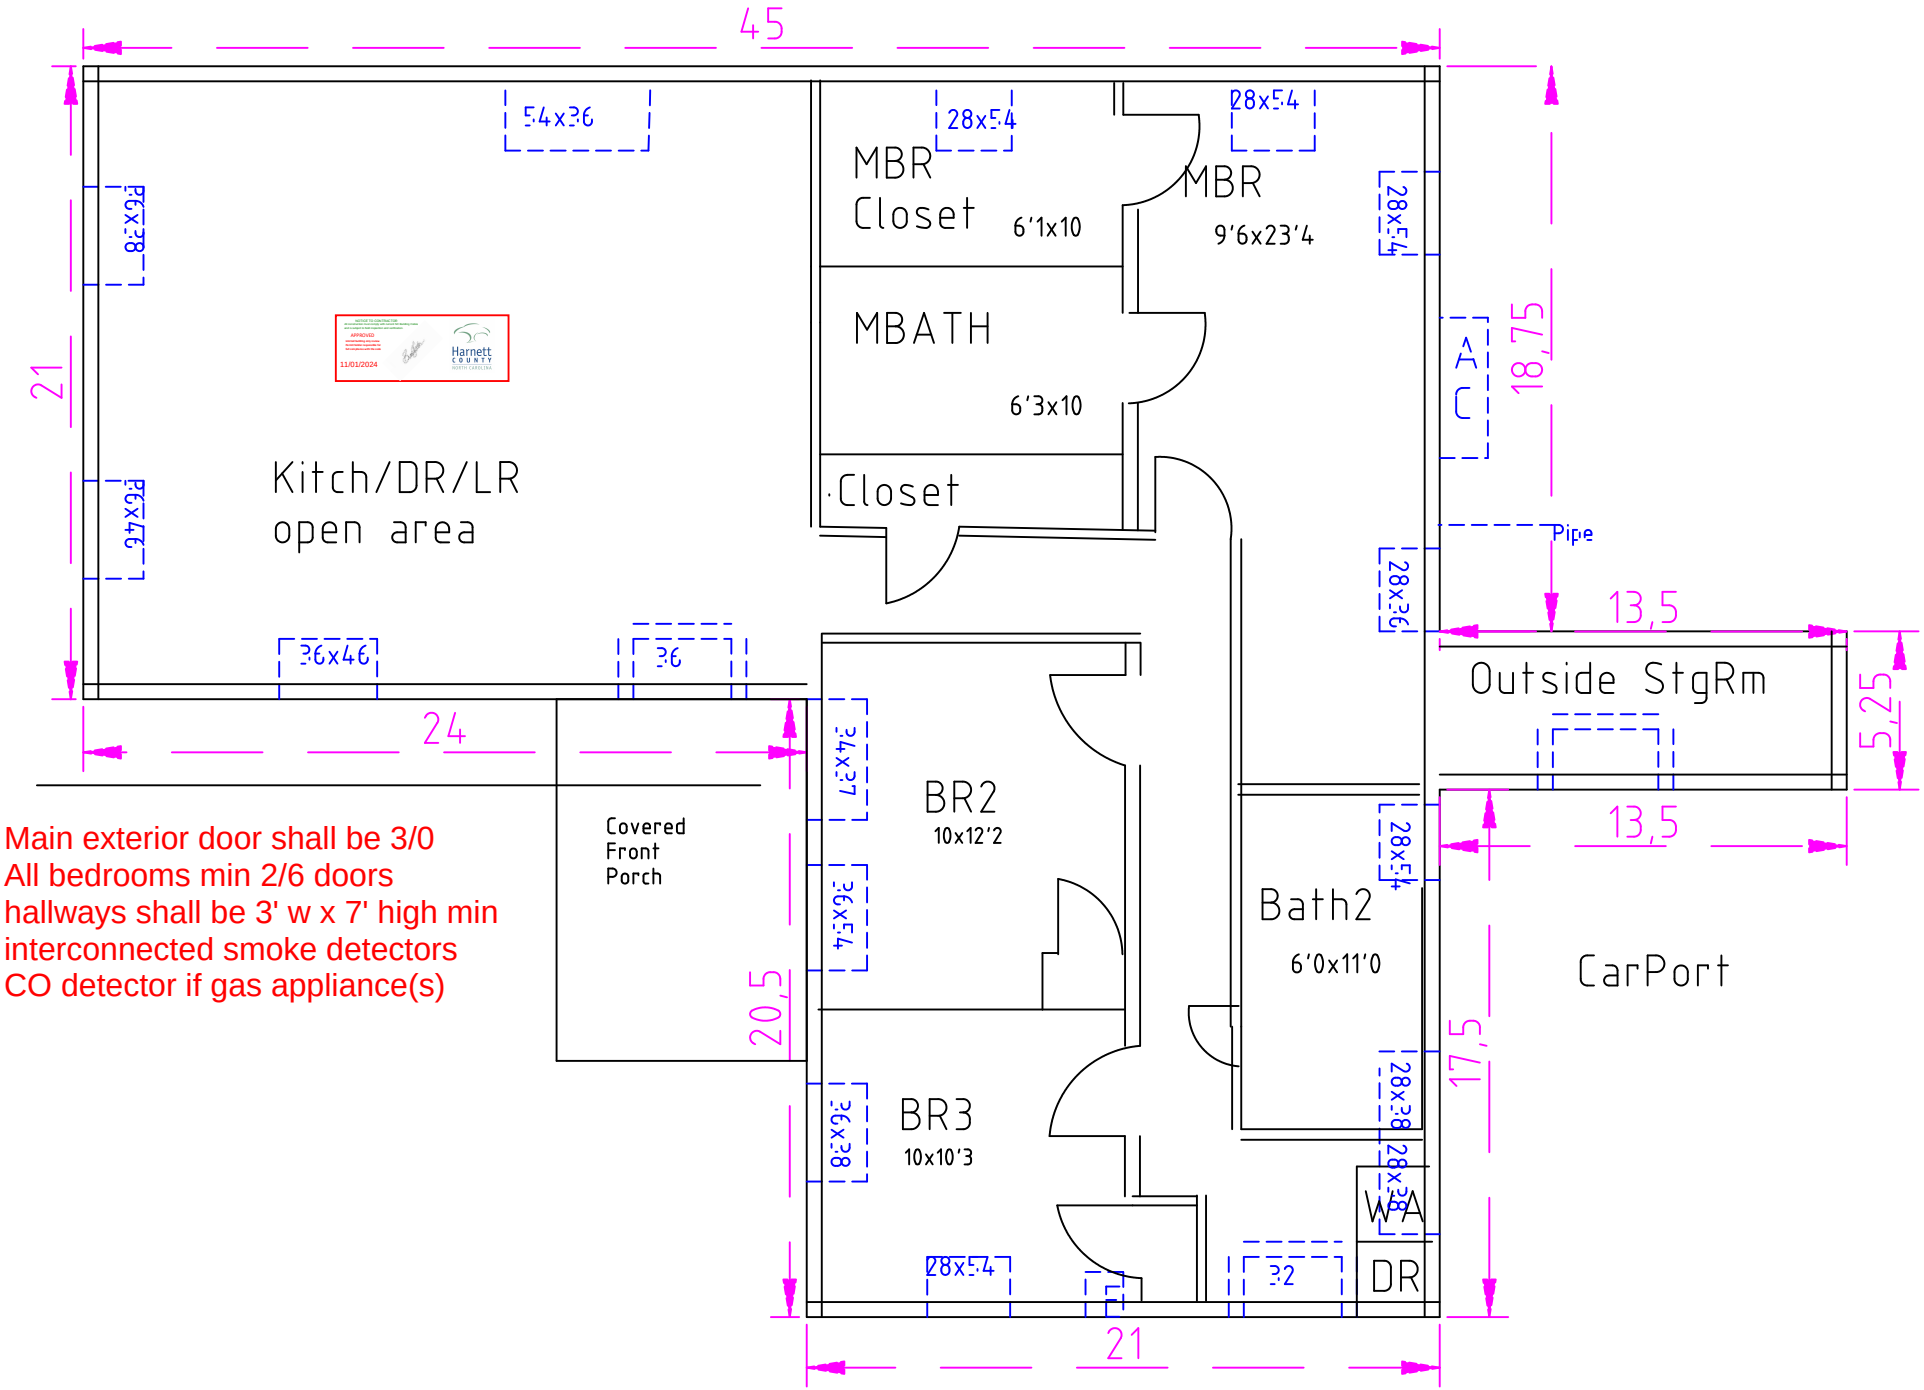


Main exterior door shall be 3/0
All bedrooms min 2/6 doors
hallways shall be 3' w x 7' high min
interconnected smoke detectors
CO detector if gas appliance(s)