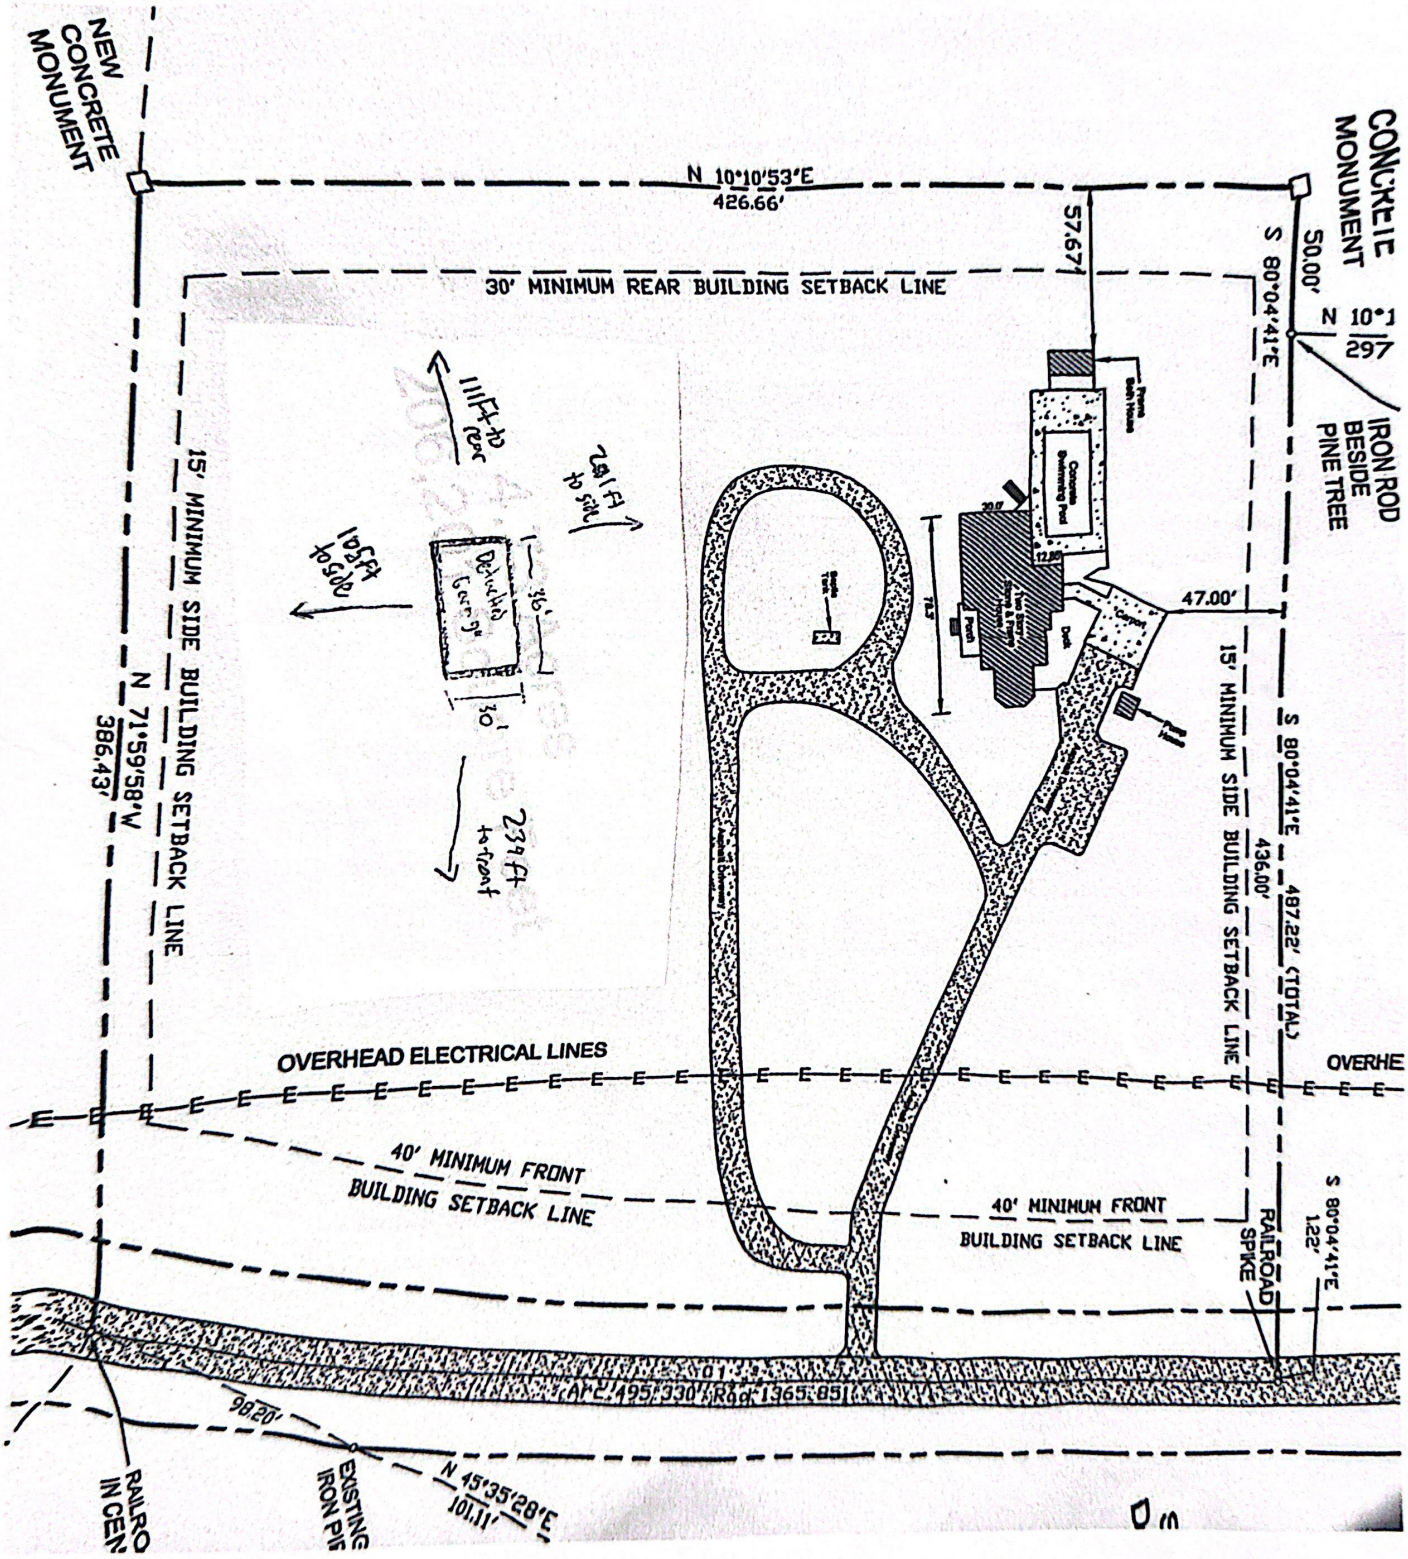

NEW CONCRETE MONUMENT
CONCRETE MONUMENT
N 10°10'53"E
426.66'
57.67'
S 80°04'41"E
50.00'
N 10°1
297
IRON ROD BESIDE PINE TREE
30' MINIMUM REAR BUILDING SETBACK LINE
15' MINIMUM SIDE BUILDING SETBACK LINE
N 71°59'58"W
386.43'
111 ft to rear
281 ft to side
105 ft to side
239 ft to front
36'
30'
Detached Garage
Concrete Swimming Pool
Porch
Deck
Carport
47.00'
15' MINIMUM SIDE BUILDING SETBACK LINE
S 80°04'41"E
436.00'
487.22' (TOTAL)
OVERHEAD ELECTRICAL LINES
OVERHE
40' MINIMUM FRONT BUILDING SETBACK LINE
40' MINIMUM FRONT BUILDING SETBACK LINE
RAILROAD SPIKE
S 80°04'41"E
1.22'
Arc 495.330' Rad 1365.851
98.20'
N 45°35'28"E
101.11'
RAILRO IN CEN
EXISTING IRON PIP