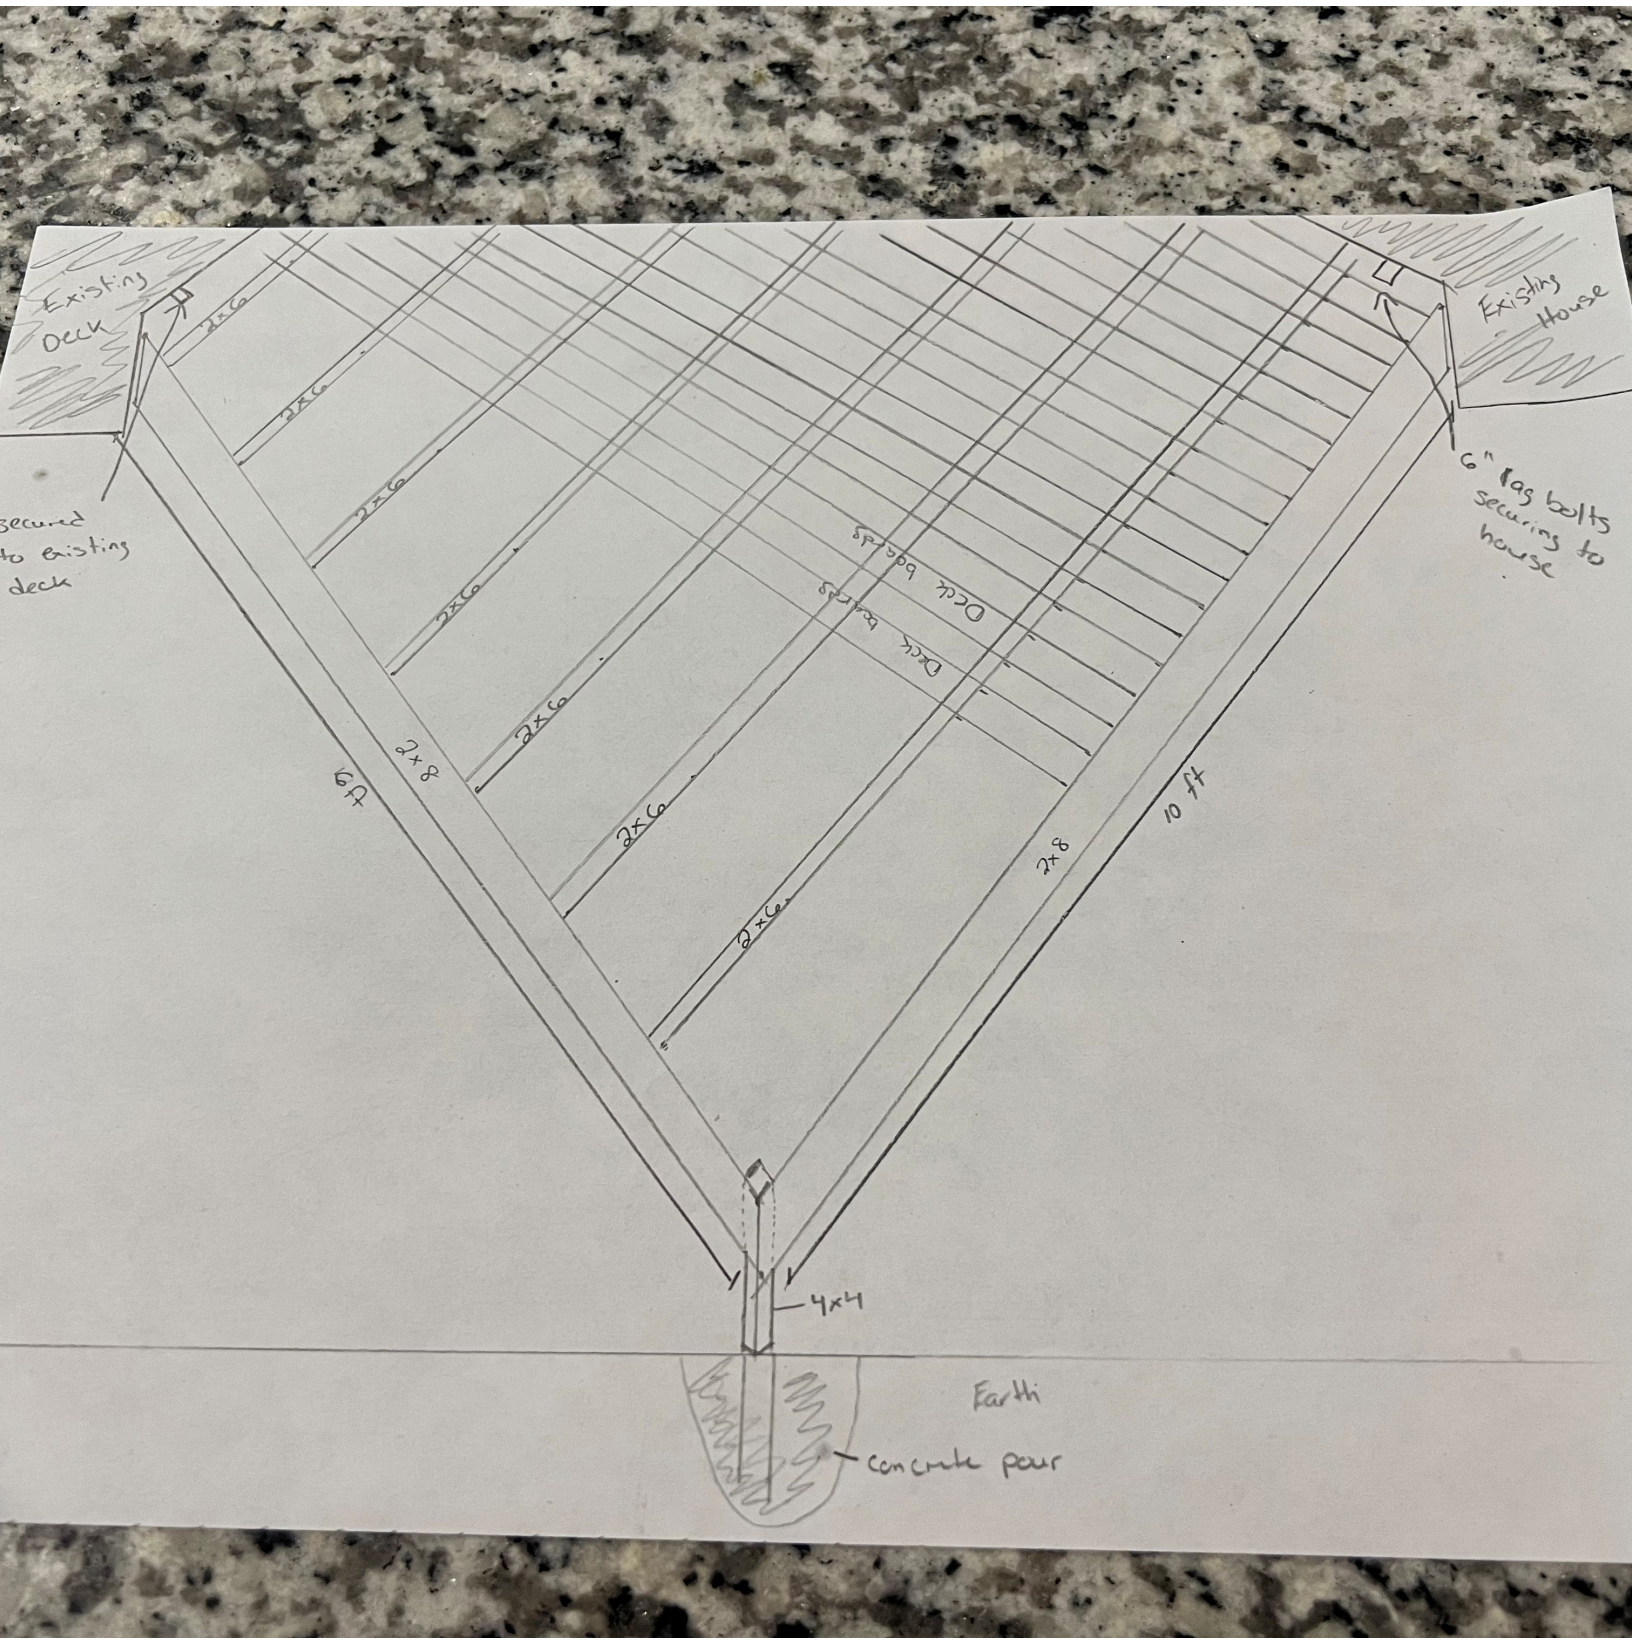
Existing Deck
Existing House
secured to existing deck
6" lag bolts securing to house
2x6
2x6
2x6
2x6
Deck boards
Deck boards
2x6
2x6
2x6
2x8
2x8
10 ft
4x4
Earth
concrete pour