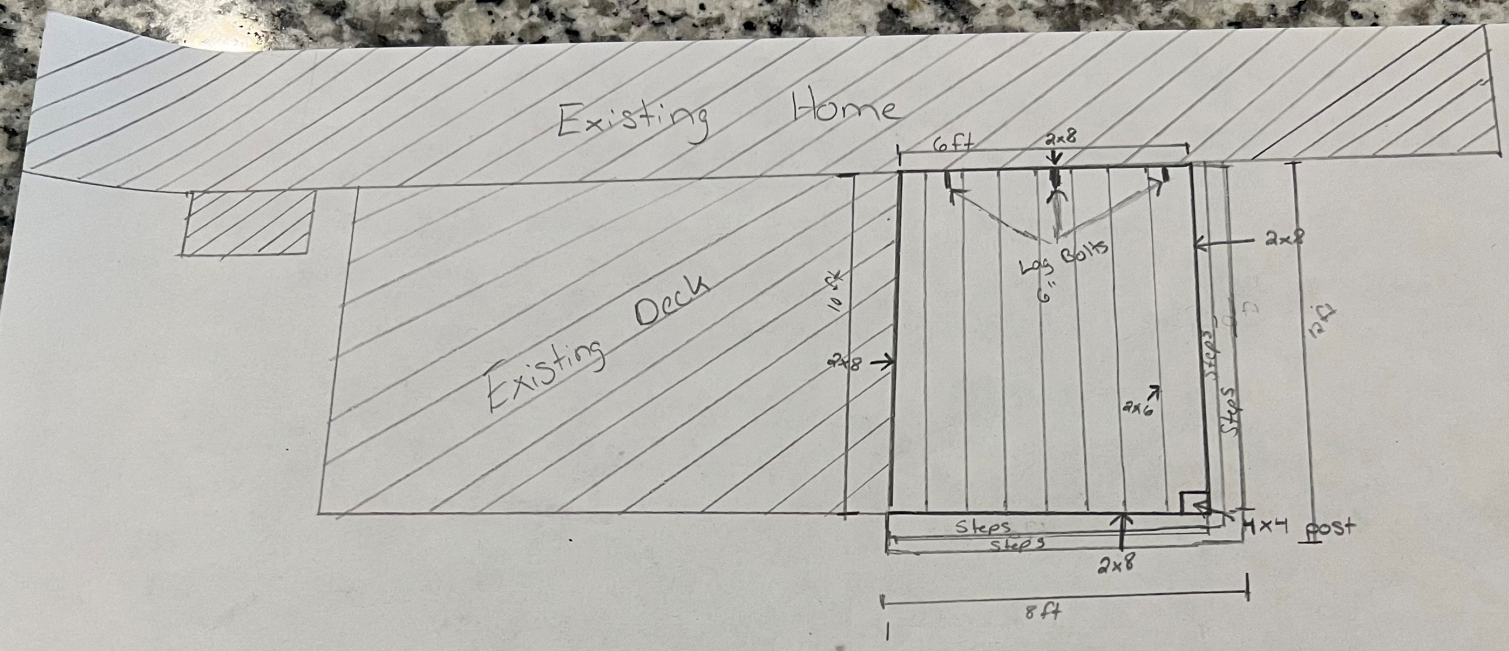
Existing Home
Existing Deck
6ft
2x8
Log Bolts
6" Sq
2x8
10 ft
2x8
2x6
Steps
Steps
12 ft
Steps
Steps
4x4 post
2x8
8 ft

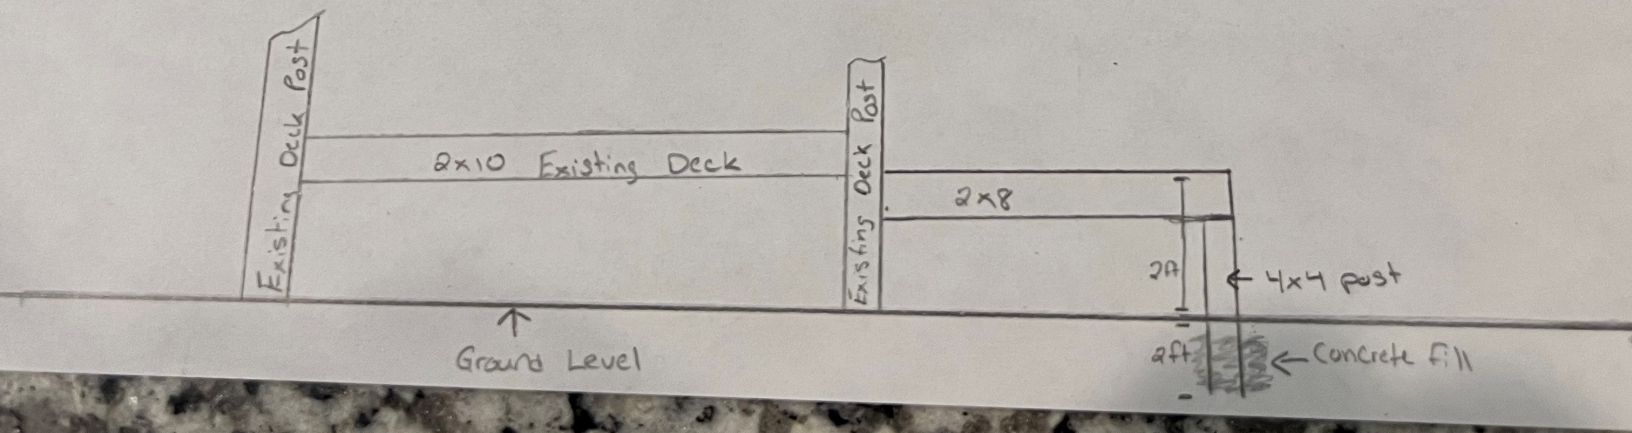
Existing Deck Post
2x10 Existing Deck
Existing Deck Post
2x8
2ft
4x4 post
Ground Level
2ft
Concrete fill