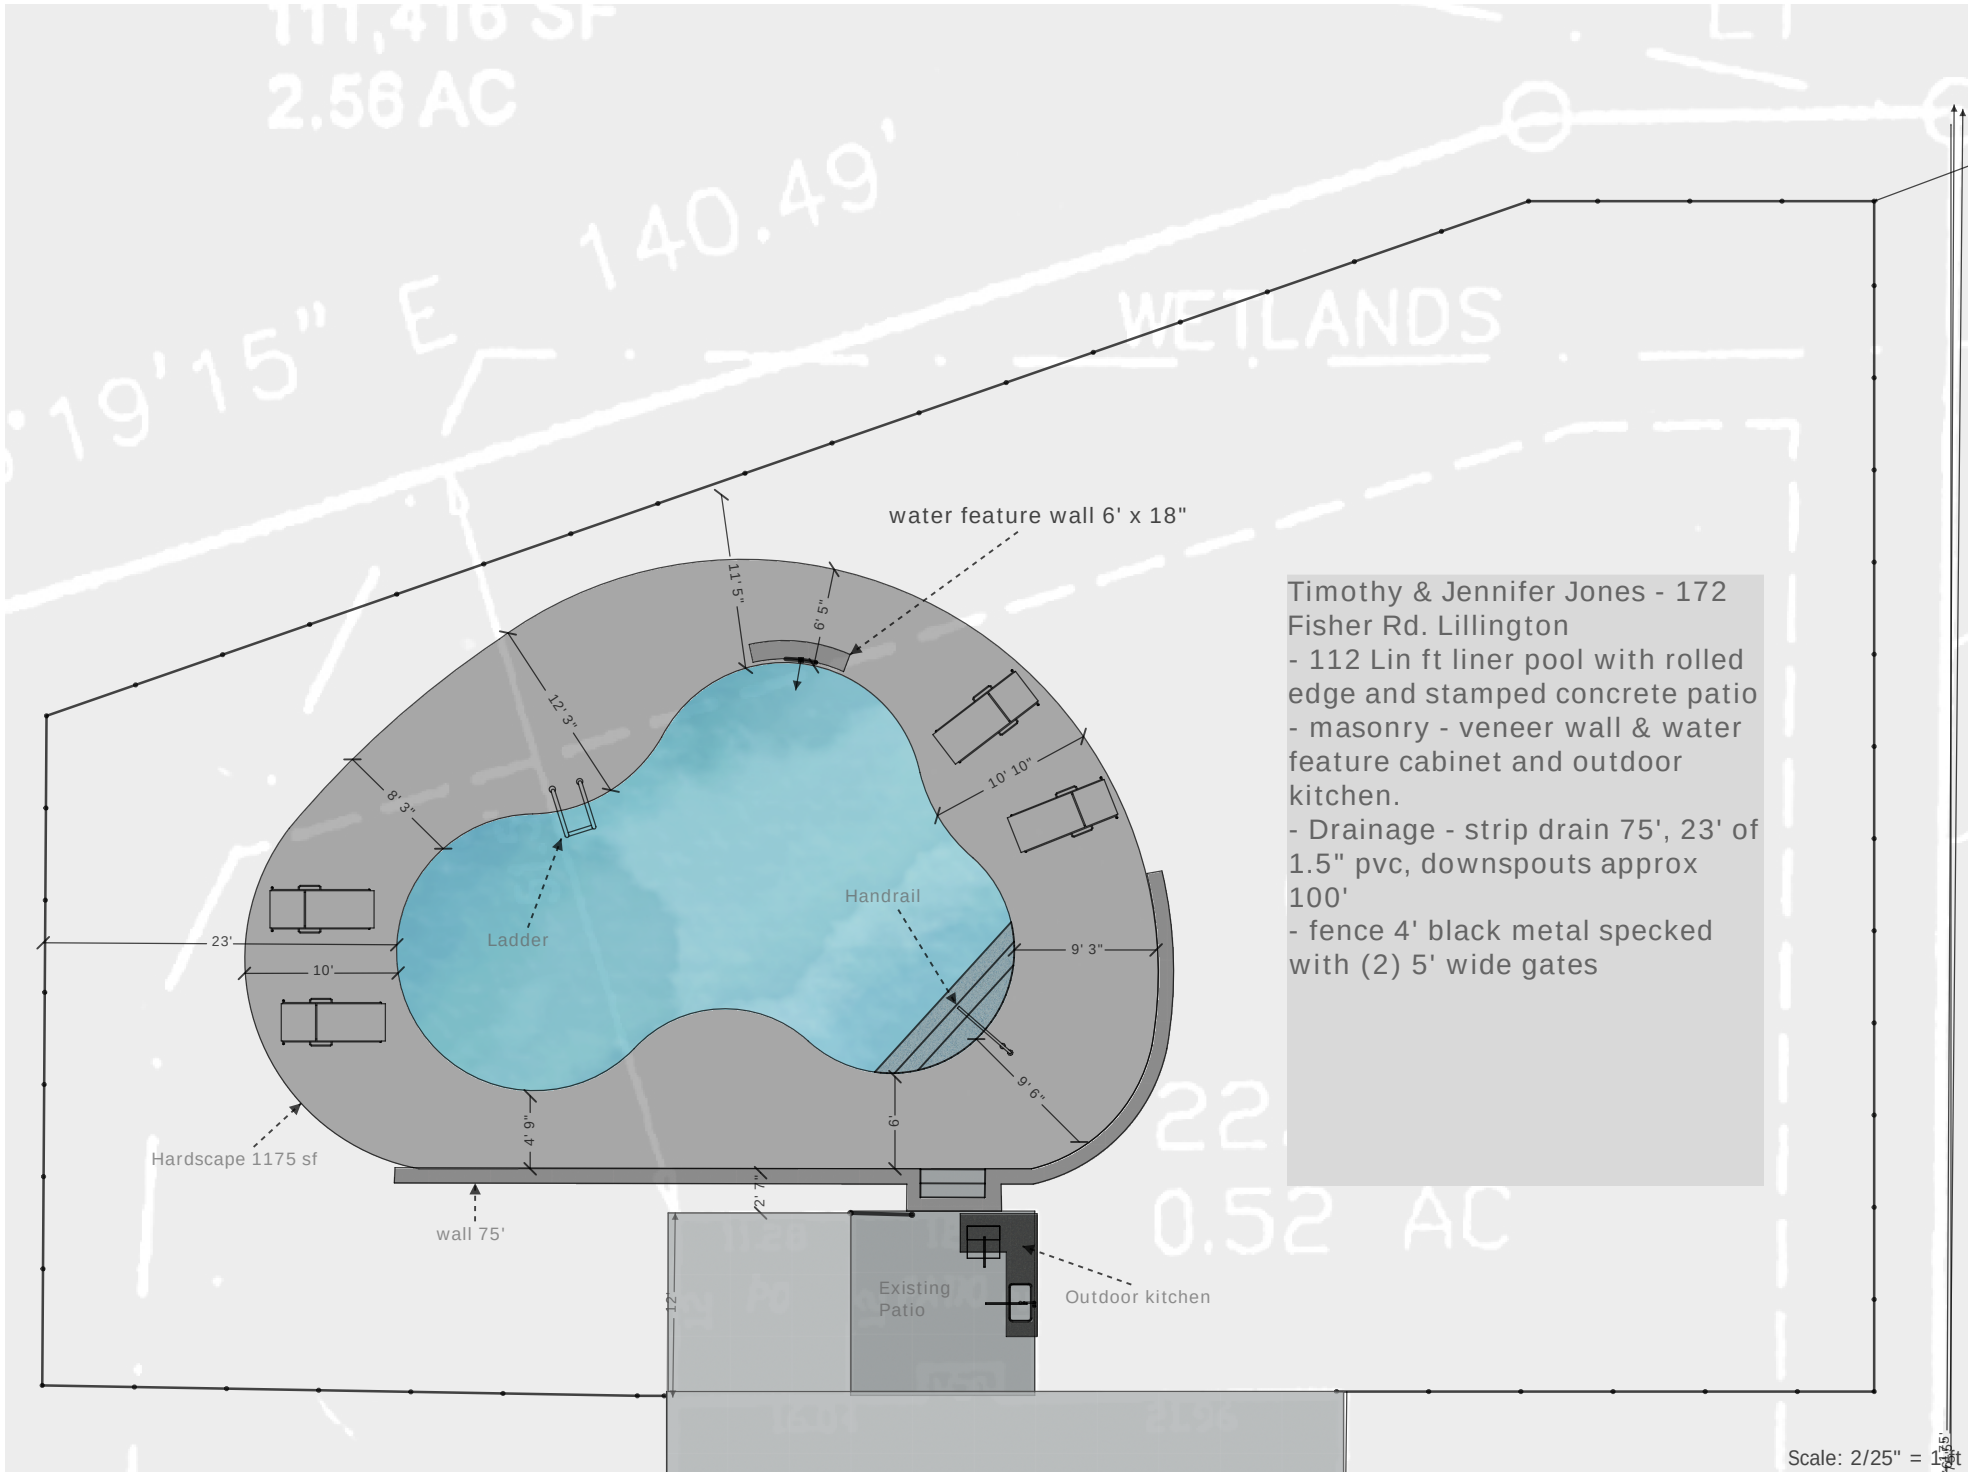

Timothy & Jennifer Jones - 172 Fisher Rd. Lillington

- 112 Lin ft liner pool with rolled edge and stamped concrete patio
- masonry - veneer wall & water feature cabinet and outdoor kitchen.
- Drainage - strip drain 75', 23' of 1.5" pvc, downspouts approx 100'
- fence 4' black metal specked with (2) 5' wide gates