NOTE:

EXISTING MECHANICAL UNITS TO REMAIN UNO. NEW DUCTWORK SHOWN, EXISTING FOUND SUITABLE MAY BE REUSED.

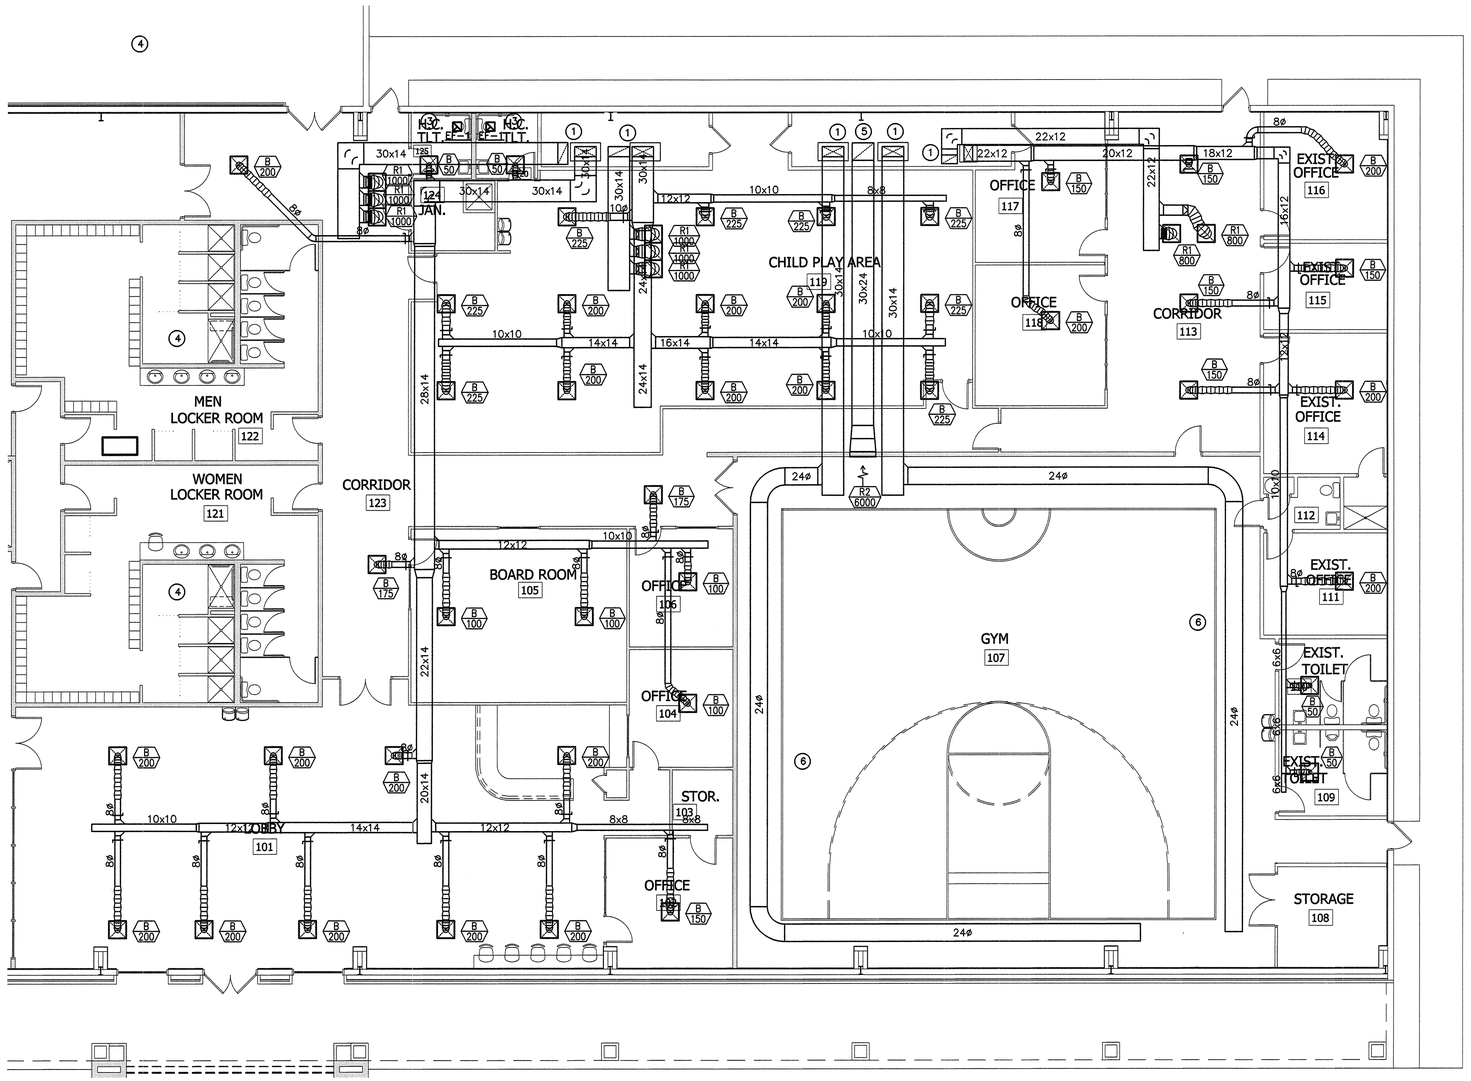

GENERAL NOTES:

1. EXISTING SPLIT SYSTEM TO REMAIN. ROUTE NEW DUCTWORK AS SHOWN.
2. EXISTING EXHAUST TO REMAIN.
3. ROUTE 6" EXHAUST TO WALL OR ROOF CAP FOR NEW EXHAUST FAN.
4. SEE M4 FOR DETAILS OF THIS AREA.
5. ROUTE RETURN TO BOTH UNITS SERVING GYM
6. GYM ROUND DUCT TO BE FABRIC EQUAL TO DUCTSOX SEDONA–XM. COORDINATE WITH OWNER AND MANUFACTURER FOR EXACT SIZING, COLOR, AND PERFORATION PATTERN. PROVIDE MULTIPOINT HANGING SYSTEM.

1/M3 PARITAL PLAN – MECHANICAL

SCALE:1/8"=1'-0"

PROJECT NO. 10800

McDowell Consulting Engineers
P.O. BOX 367 HAMPSTEAD, NC 28443
TEL.(910) 270-3747 FAX.(910) 270-3779
NC LICENSE NO. C-2546

GOODRICH ARCHITECTURE, P.A.
3142 WRIGHTSVILLE AVENUE
WILMINGTON NC 28403
OFFICE: 910.343.1065
FAX: 910.343.1067
EMAIL: BGOODARCH@AOL.COM

PROJECT # 18123

YMCA OF HARNETT COUNTY
107 CARLETTA EAGLE DRIVE
CAMERON, NORTH CAROLINA

PARTIAL PLAN - MECHANICAL

STEVEN MCDOWELL 23933 2/28/19 PE ENGINEER

DATE: 29 MARCH, 2019

REVISION:

M3