HTE# 06-500155232

PERMIT # 23944

Harnett County Department of Public Health 19525

Operation Permit

☐ New Installation ☐ Septic Tank ☐ Repair ☒ Nitrification Line ☒ Expansion

Name: (owner) Tammy Jackson

PROPERTY LOCATION: Oak Street

SUBDIVISION Pine Hills LOT # 20

System Installer: Ricky Holland Registration # _____

Basement with plumbing: ☐ Garage ☐ Number of Bedrooms 4

Type of Water Supply: ☐ Community ☒ Public ☐ Well Distance from well 50' feet

System Type: E-2 Flow

(In accordance with Table V a)

Types V and VI Systems expire in 5 years.

Owner must contact Health Department 6 months prior to expiration for permit renewal.

This system has been installed in compliance with applicable North Carolina General Statutes, Rules for Sewage Treatment and Disposal, and all conditions of the Improvement Permit and Construction Authorization.

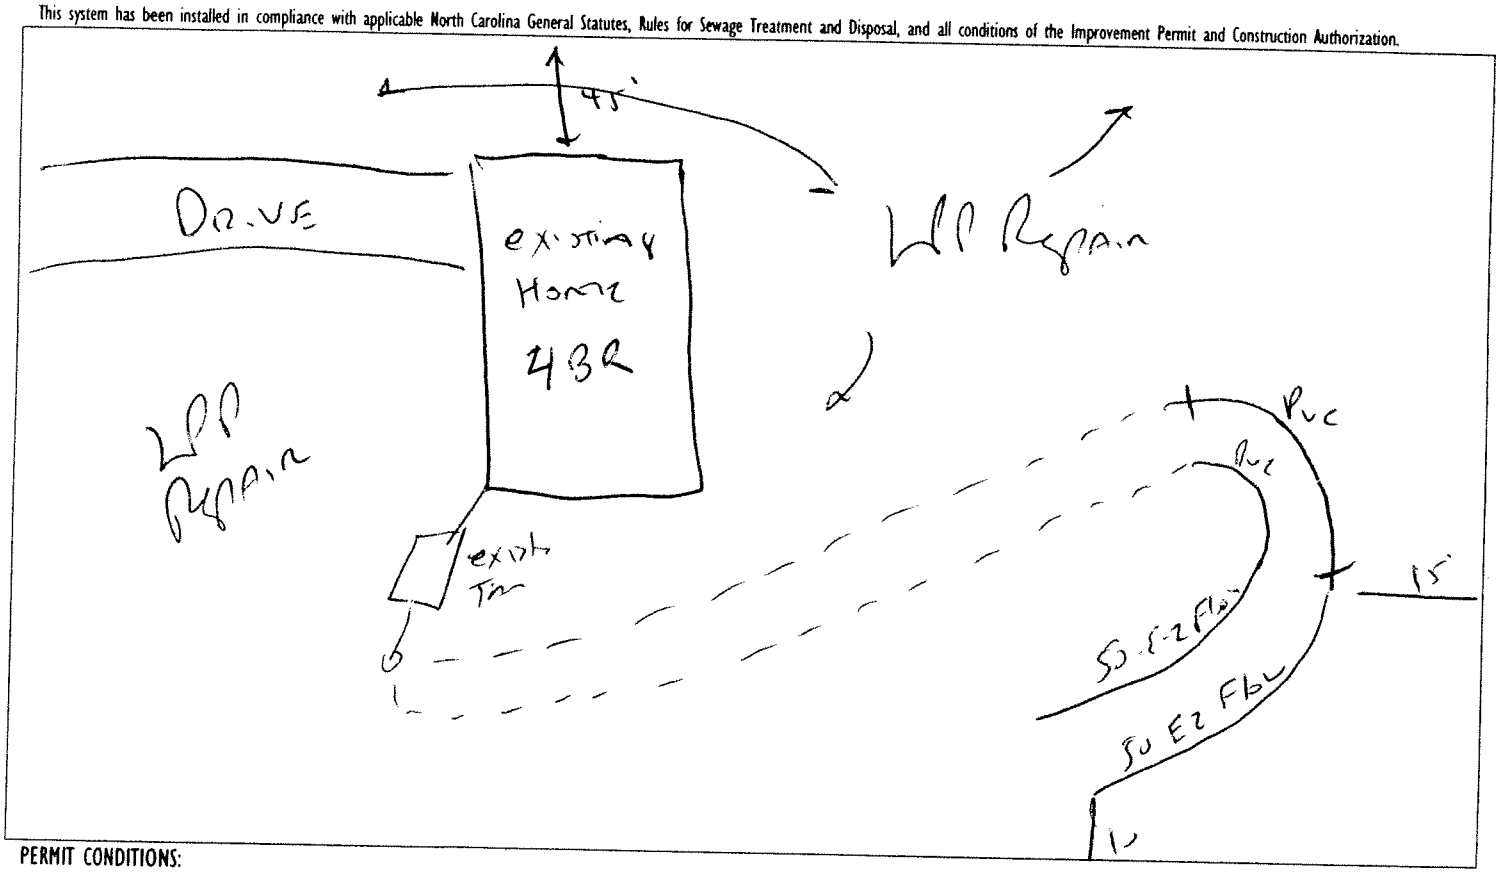

PERMIT CONDITIONS:

I. Performance: System shall perform in accordance with Rule .1961.

II. Monitoring: As required by Rule .1961.

III. Maintenance: As required by Rule .1961. Other: _____

Subsurface system operator required? Yes ☐ No ☒

If yes, see attached sheet for additional operation conditions, maintenance and reporting.

IV. Operation: _____

V. Other: _____

Following are the specifications for the sewage disposal system on the above captioned property.

Type of system: ☐ Conventional ☒ Other E-2 Flow Size of tank: Septic Tank: exist 1000 gallons Pump Tank: _____ gallons

Subsurface Drainage Field: No. of ditches 2 exact length of each ditch 50 feet width of ditches 3 feet depth of ditches 18-24 inches

French Drain Required: _____ Linear feet

Authorized State Agent [signature] Date 07-17-07