THIS SITE PLAN IS FOR INFORMATIONAL PURPOSES ONLY. NOT INTENDED AS A SURVEY OR FOR RECORDATION
PLAN IS SUBJECT TO REVIEW AND APPROVAL OF THE LOCAL JURISDICTION HAVING AUTHORITY

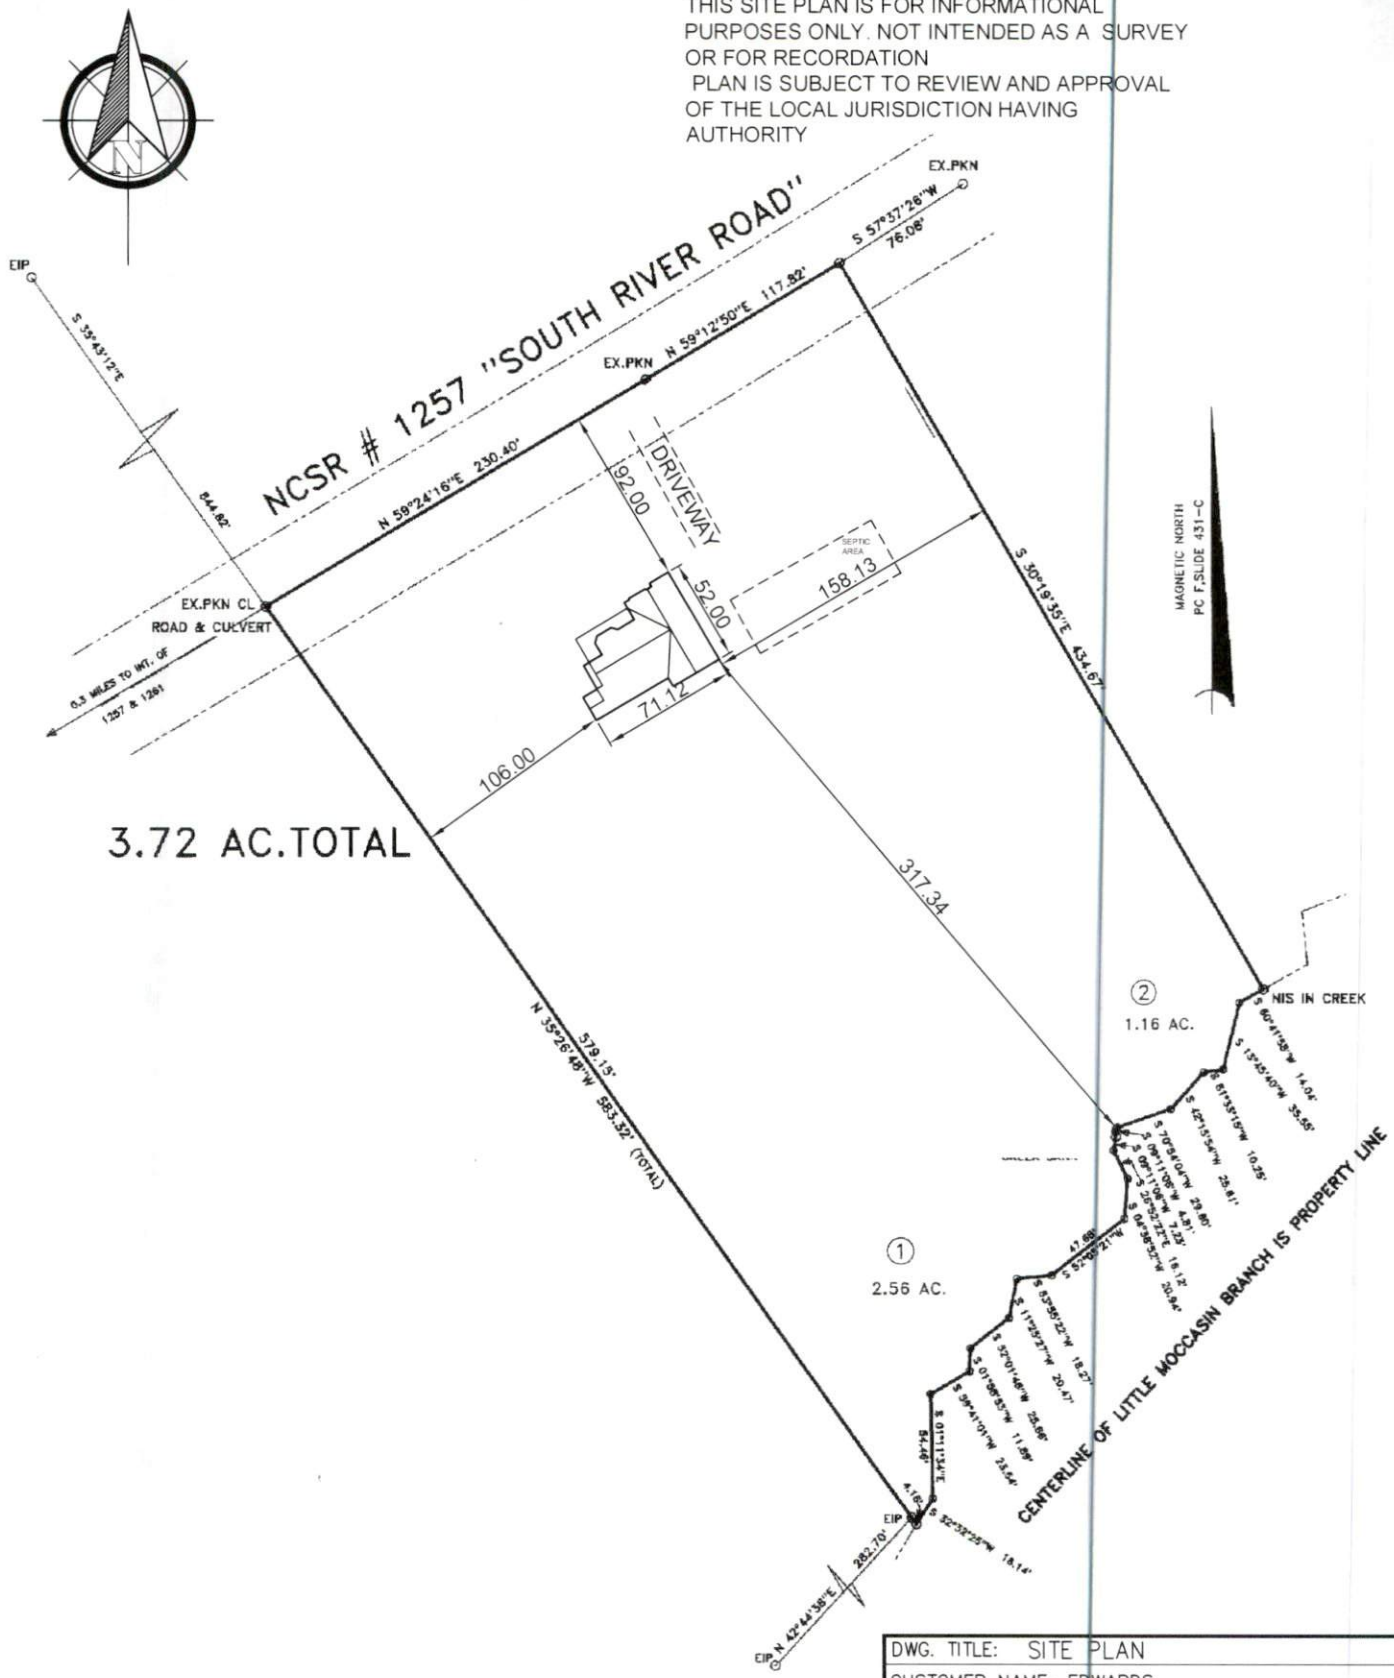

DWG. TITLE: SITE PLAN	
CUSTOMER NAME: EDWARDS	
DATE:	COUNTY: HARNETT
DRAWN BY: BRB	FILE NAME: T:\PLOT PLANS\Edwards Harnett.dwg

HOMES BY VANDERBUILT
3300 JEFFERSON DAVIS HWY.
SANFORD, NC 27332
1-919-718-2760