HARNETT COUNTY DEPARTMENT OF PUBLIC HEALTH PERMIT
TO CONSTRUCT A DRINKING WATER SUPPLY WELL

Permit #: 1 PIN #: 0614-98-8915.000 Parcel #: _____ Application #: 08-5-20483

Property Owner: Ted & Judy Grantham
Address: 804 Oakridge Duncan Rd. Fuquay-Varina, N.C. 27526

Type of Facility Served by Well: Single-Family

Sewage System: 25% Reduction System

General Conditions of Permit

- Drinking water supply well construction must meet 15A NCAC 02C.100 rules
- The permitted drinking water supply well shall be located in accordance with the **SITE PLAN**
- **ANY ALTERATION** of the site of the site (including location of structures and appurtenance) or modification in use of the well, may subject this Permit to revocation

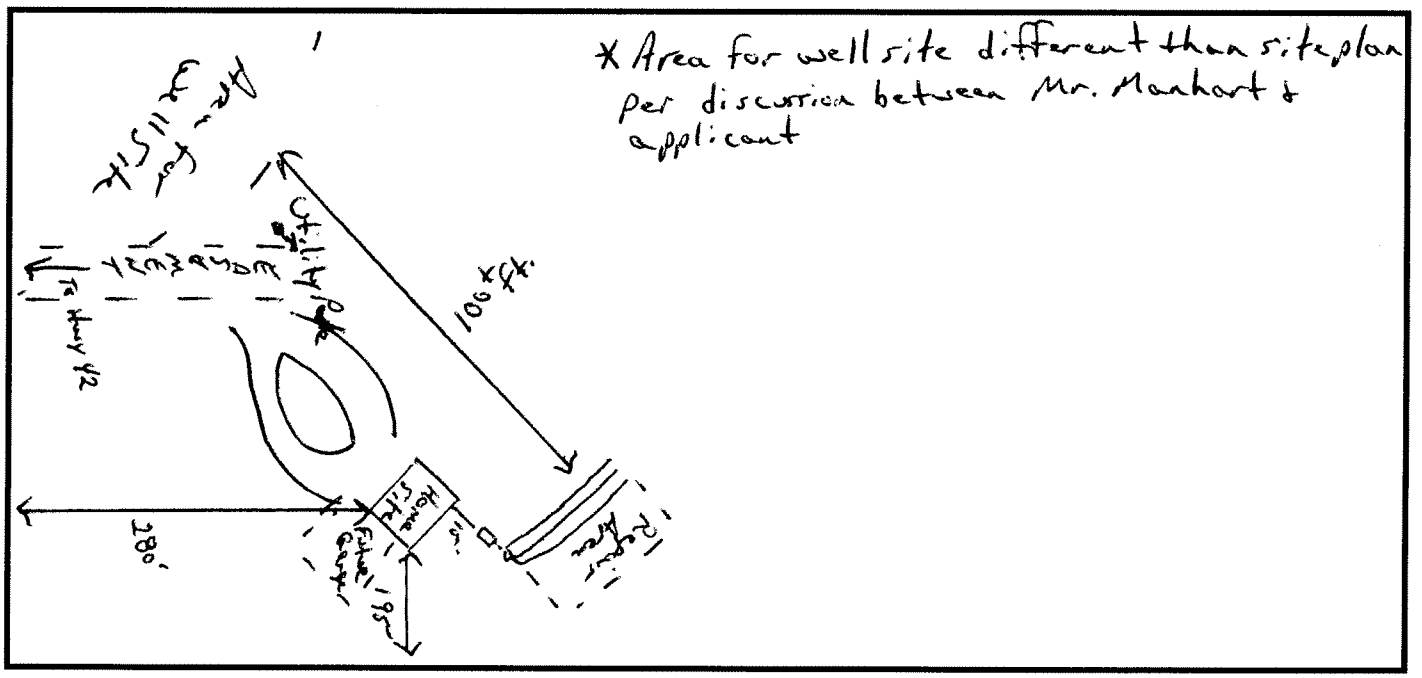

Authorized State Agent Susan McTwain, L.S. **Date** 7/17/2008