HTE# 05-5-1185IR

Harnett County Department of Public Health 19023

PERMIT # 21686

Operation Permit

☑ New Installation ☑ Septic Tank ☐ Repair ☑ Nitrification Line ☐ Expansion

PROPERTY LOCATION: SR 1418 Tyler Dewar

Name: (owner) Raymond Quinn SUBDIVISION _____ LOT # _____

System Installer: Gulley's Backhoe Registration # _____

Basement with plumbing: ☐ Garage ☑ Number of Bedrooms 4

Type of Water Supply: ☐ Community ☑ Public ☐ Well Distance from well 100 feet

System Type: ~~III~~ G Types V and VI Systems expire in 5 years.

(In accordance with Table V a) Owner must contact Health Department 6 months prior to expiration for permit renewal.

This system has been installed in compliance with applicable North Carolina General Statutes, Rules for Sewage Treatment and Disposal, and all conditions of the Improvement Permit and Construction Authorization.

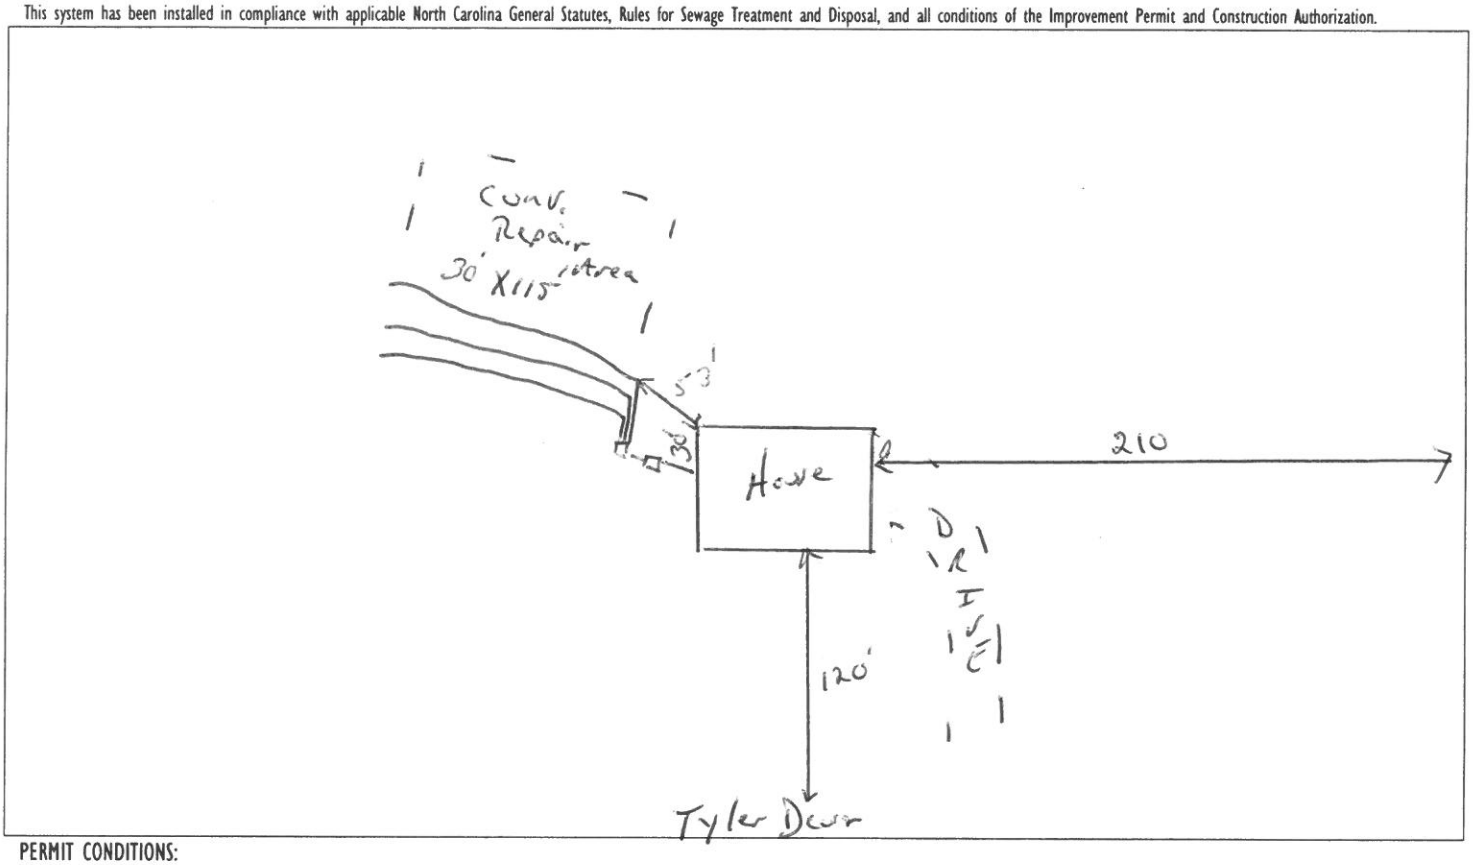

PERMIT CONDITIONS:

I. Performance: System shall perform in accordance with Rule .1961.

II. Monitoring: As required by Rule .1961.

III. Maintenance: As required by Rule .1961. Other: _____

Subsurface system operator required? Yes ☐ No ☐

If yes, see attached sheet for additional operation conditions, maintenance and reporting.

IV. Operation: _____

V. Other: _____

Following are the specifications for the sewage disposal system on the above captioned property.

Type of system: ☐ Conventional ☑ Other EZ Flow Size of tank: Septic Tank: 1000 gallons Pump Tank: _____ gallons

Subsurface Drainage Field: No. of ditches 3 exact length of each ditch 115 feet width of ditches 3 feet depth of ditches 18 inches

French Drain Required: _____ Linear feet

Authorized State Agent Bryan McLean, R.S. Date 1/26/2007