HTE # 06-50014583

H NETT COUNTY HEALTH DEPAI IENT
ENVIRONMENTAL HEALTH SECTION

18631

# OPERATIONS PERMIT

Name: (owner) Danny Norris ☒ New Installation ☒ Septic Tank ☐ Repair

Property Location: SR# 1108 ☒ Nitrification Line ☐ Expansion
Subdivision Yorkshire Plan Lot # 123 Tax ID # _____ Quadrant # _____

Contractor: Ted Brown Registration # _____

Basement with Plumbing: ☐ Garage: ☒

Water Supply: ☐ Well ☒ Public ☐ Community
Distance From Well: 50 ft.

**Following are the specifications for the sewage disposal system on above captioned property.**

Type of system: ☐ Conventional ☒ Other 25% Reduction System Infiltrator Quick 4

Size of tank: Septic Tank: 1000 gallons Pump Tank: _____ gallons

| Subsurface Drainage Field | No. of ditches 1 | exact length of each ditch 150 ft. of chamber | width of ditches 7 ft. | depth of ditches 18 24 in. |
|---|---|---|---|---|

French Drain Required: _____ Linear feet Date: 9-15-06
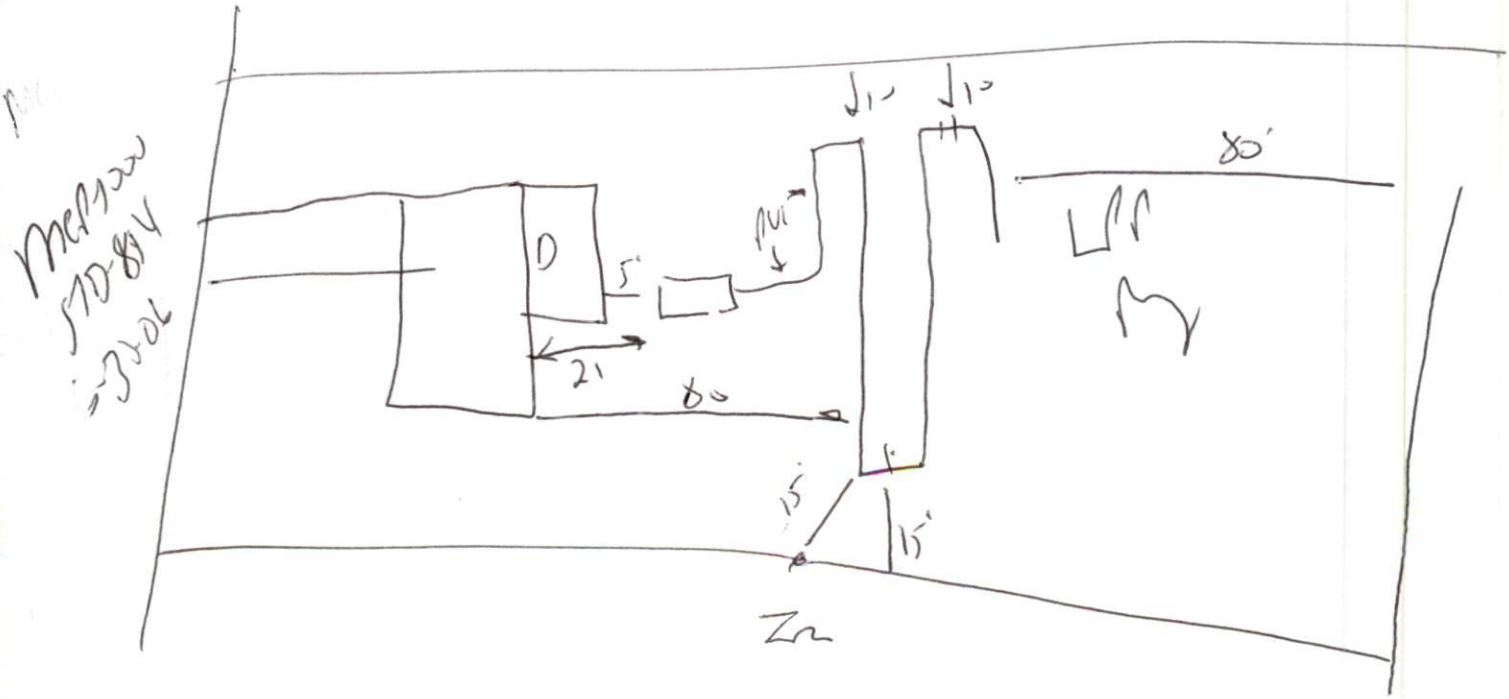
PERMIT NO. 22650 Inspected by: [illegible]