SOUTHEASTEN SOIL & ENVIRONMENTAL ASSOC, INC.

PROPOSED SUBSURFACE WASTE DISPOSAL SYSTEM DETAIL SHEET

SUBDIVISION Persimmons Hill

LOT 27

INITIAL SYSTEM Pump to Approved 25% Reduction

REPAIR Pump to LPP

DISTRIBUTION SERIAL

DISTRIBUTION Press. Manifold

BENCHMARK 100.0

LOCATION Top Water Meter on Left property line

NO. BEDROOMS 3

proposed LTAR = 0.4 gpd/ft²

LINE	FLAG COLOR	ELEVATION	ACTUAL LENGTH
1	Y	100.33	35'
2	B	99.75	55'
3	O	99.08	70'
4	B	98.42	70'
			230'

BY M SLAKER

DATE 01/2008

@ 12" Pitch Depth

Typ Profile 0-26" LS (VFr, M/L)

Most Restrictive 26-40" SCL (Fr, Mk, SS)

Cr 2 @ 26"

LTAR 0.4 gpd/ft²
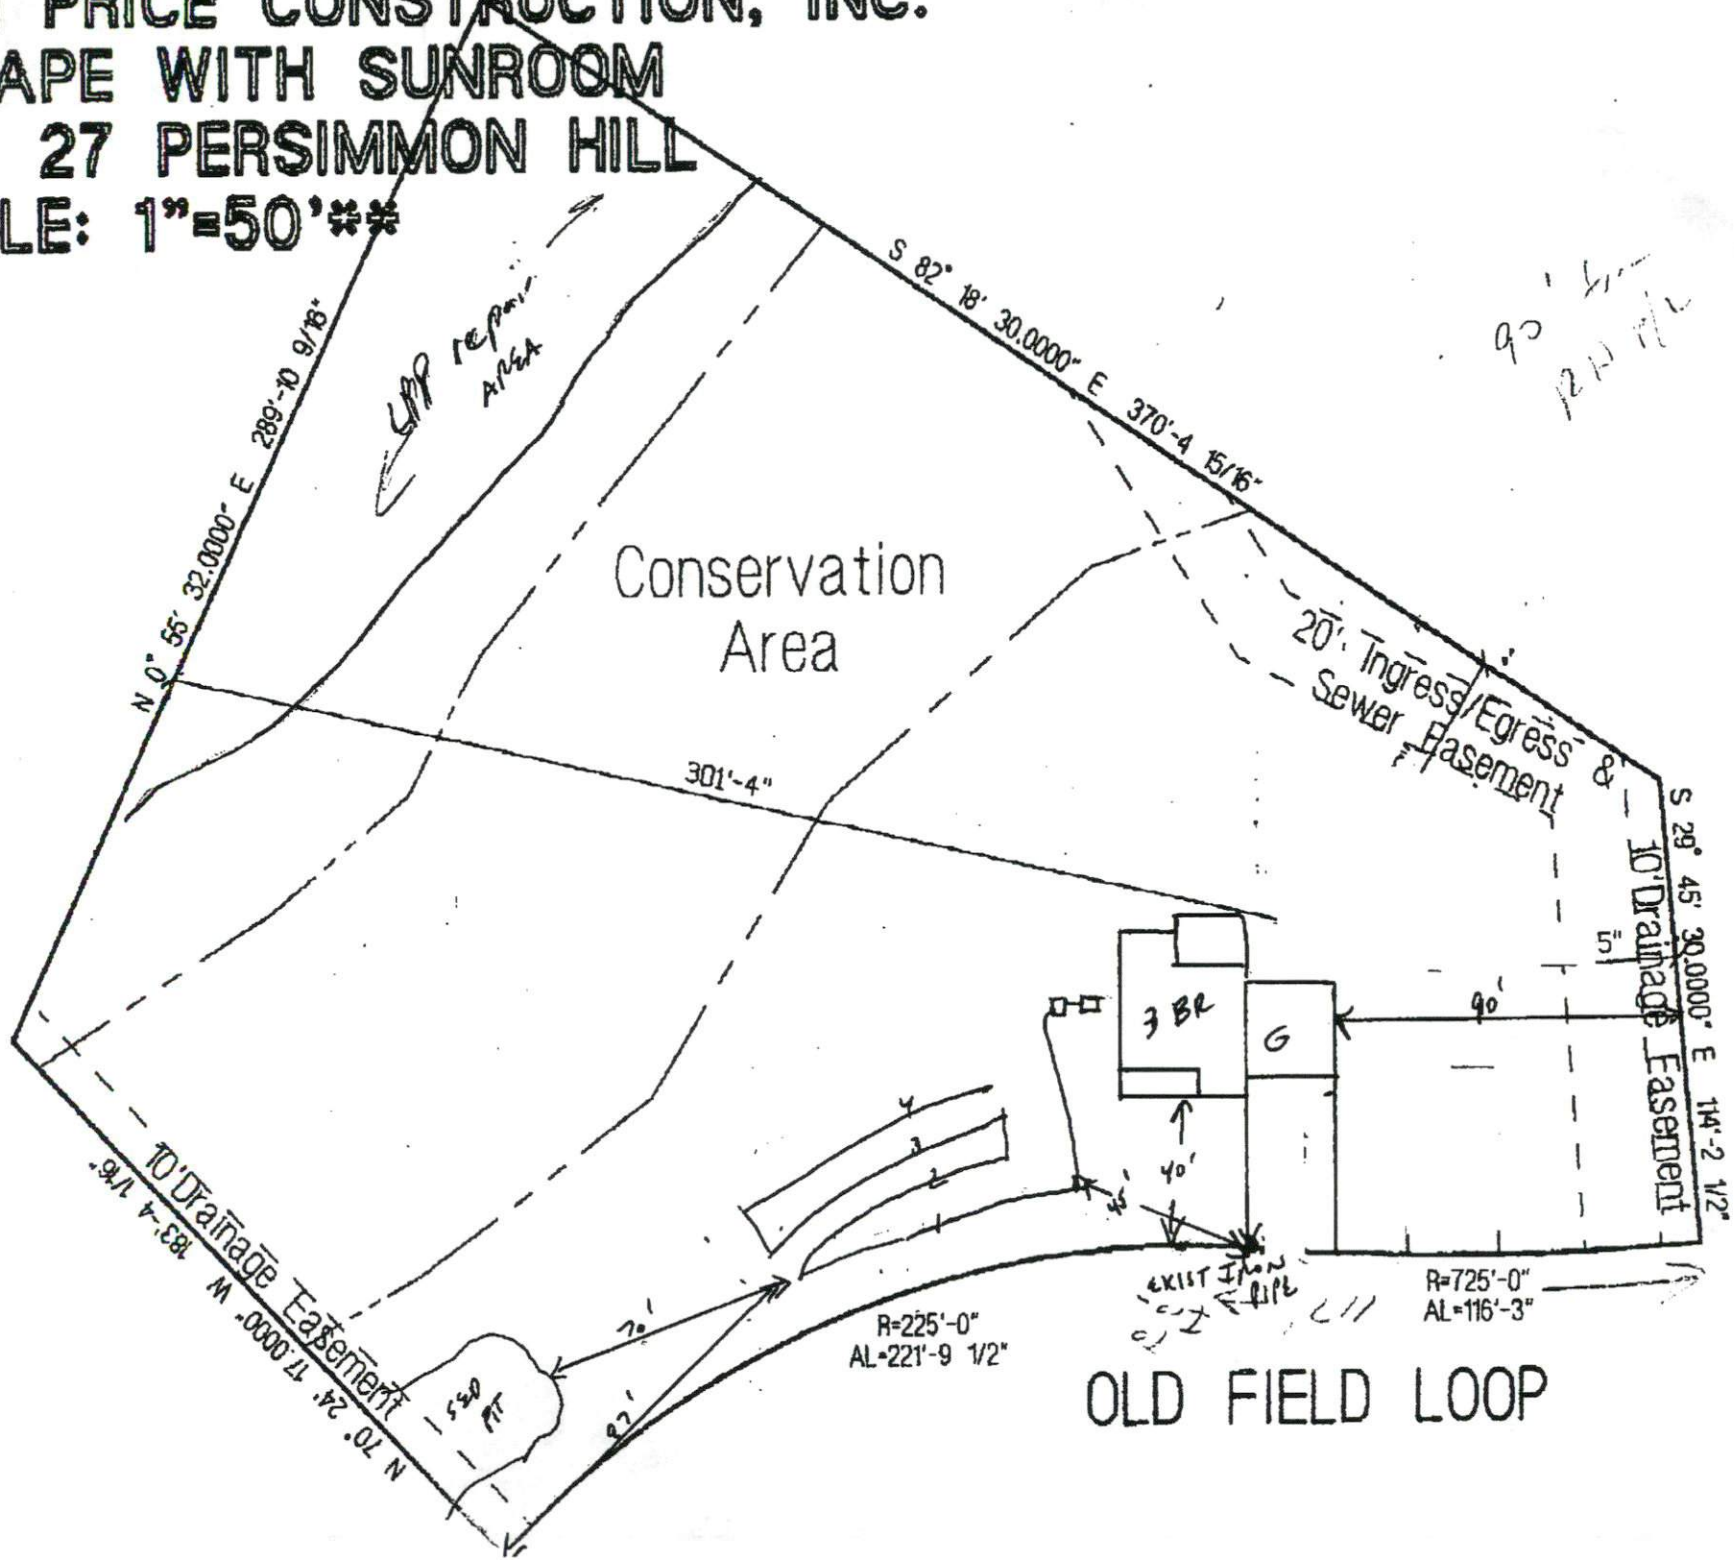
JASON PRICE CONSTRUCTION, INC.
THE CAPE WITH SUNROOM
LOT # 27 PERSIMMON HILL
SCALE: 1"=50'