19809

HTE# 08-500-19809

Harnett County Department of Public Health

20385

PERMIT # 24753

Operation Permit

☒ New Installation ☒ Septic Tank ☐ Repair ☒ Nitrification Line ☐ Expansion

PROPERTY LOCATION: Lot

Name: (owner) Weaver Dev. Corp SUBDIVISION Sunset Ridge LOT # 176

System Installer: Mike Simpson Registration # _____

Basement with plumbing: ☐ Garage ☐ Number of Bedrooms 3

Type of Water Supply: ☐ Community ☒ Public ☐ Well Distance from well 100 feet

System Type: Quick 4 III Types V and VI Systems expire in 5 years.

(In accordance with Table V a) Owner must contact Health Department 6 months prior to expiration for permit renewal.

This system has been installed in compliance with applicable North Carolina General Statutes, Rules for Sewage Treatment and Disposal, and all conditions of the Improvement Permit and Construction Authorization.

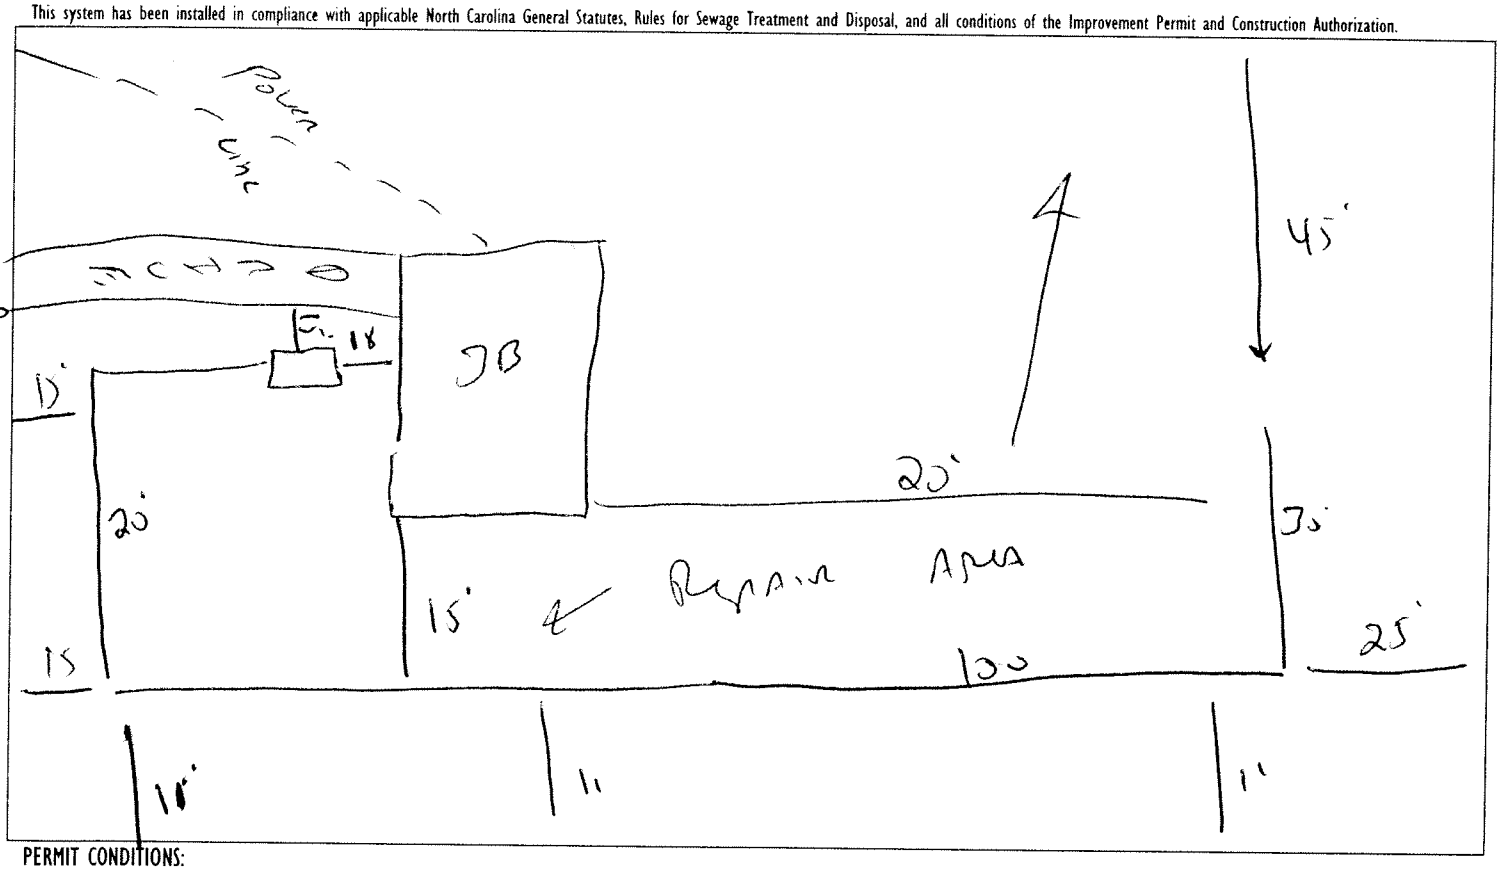

PERMIT CONDITIONS:

I. Performance: System shall perform in accordance with Rule .1961.

II. Monitoring: As required by Rule .1961.

III. Maintenance: As required by Rule .1961. Other: _____

Subsurface system operator required? Yes ☐ No ☒

If yes, see attached sheet for additional operation conditions, maintenance and reporting.

IV. Operation: _____

V. Other: _____

Following are the specifications for the sewage disposal system on the above captioned property.

Type of system: ☐ Conventional ☒ Other Quick 4 Septic Tank: 1000 gallons Pump Tank: N/A gallons

Subsurface Drainage Field: No. of ditches 1; exact length of each ditch 150 feet; width of ditches 2 feet; depth of ditches 18 24 inches

French Drain Required: _____ Linear feet

Authorized State Agent _____ Date 10.02.09