2188 EBENEZER CHURCH RD
BARN PROJECT

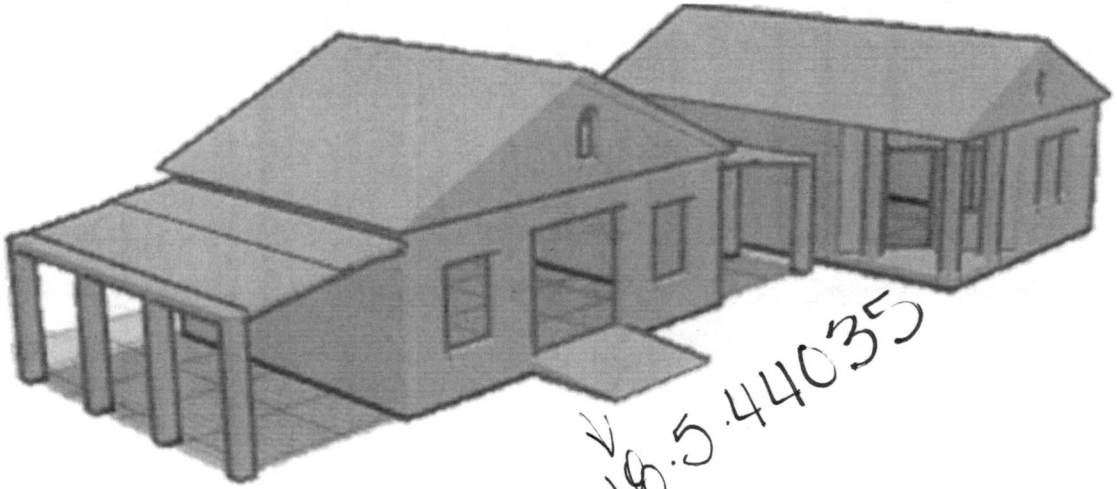

18-5-44035

DRAWING SCHEDULE	
NAME	NUMBER
COVER	C-001
BARN 1	A-001
BARN 1 DETAILS	A-002
BARN 1 DETAILS	A-002

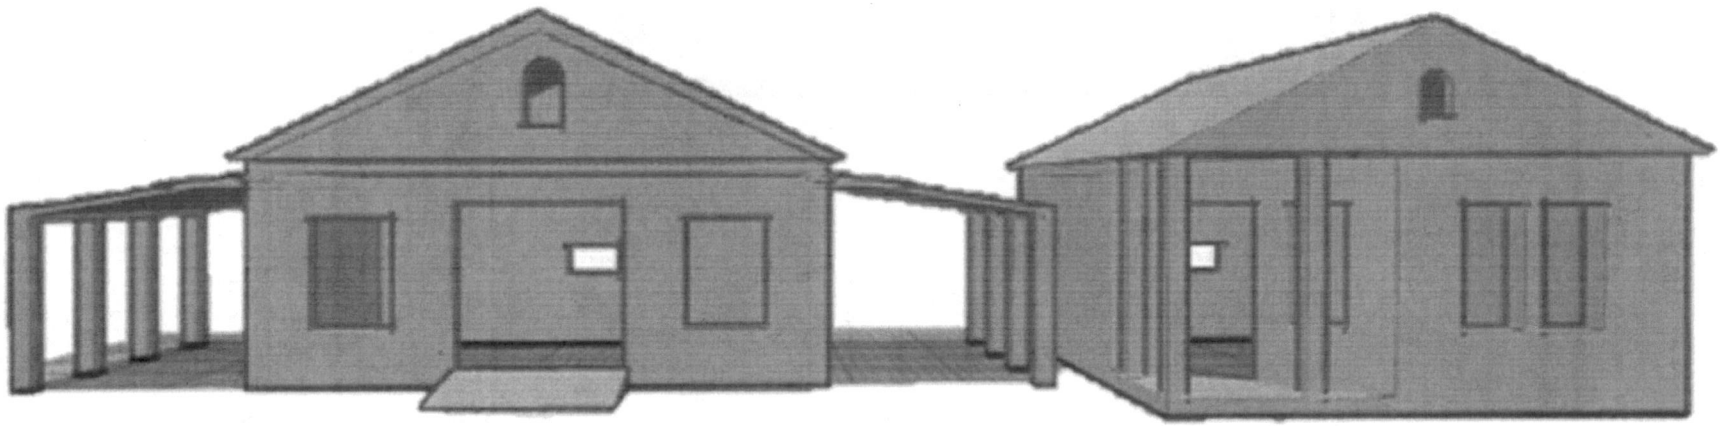

BARN 1

BARN 2

JONATHAN BEASLEY
L-31485

2188 EBENEZER CHURCH RD
COATS NC, 27521
910-891-8189

2188 EBENEZER CHURCH RD

BARN PROJECT

ISSUED

REV	DATE ISSUED

Project Number:	18-5-44035
Drawn By:	JB
Date:	6/26/2018
Scale:	As indicated

COVER

C-001

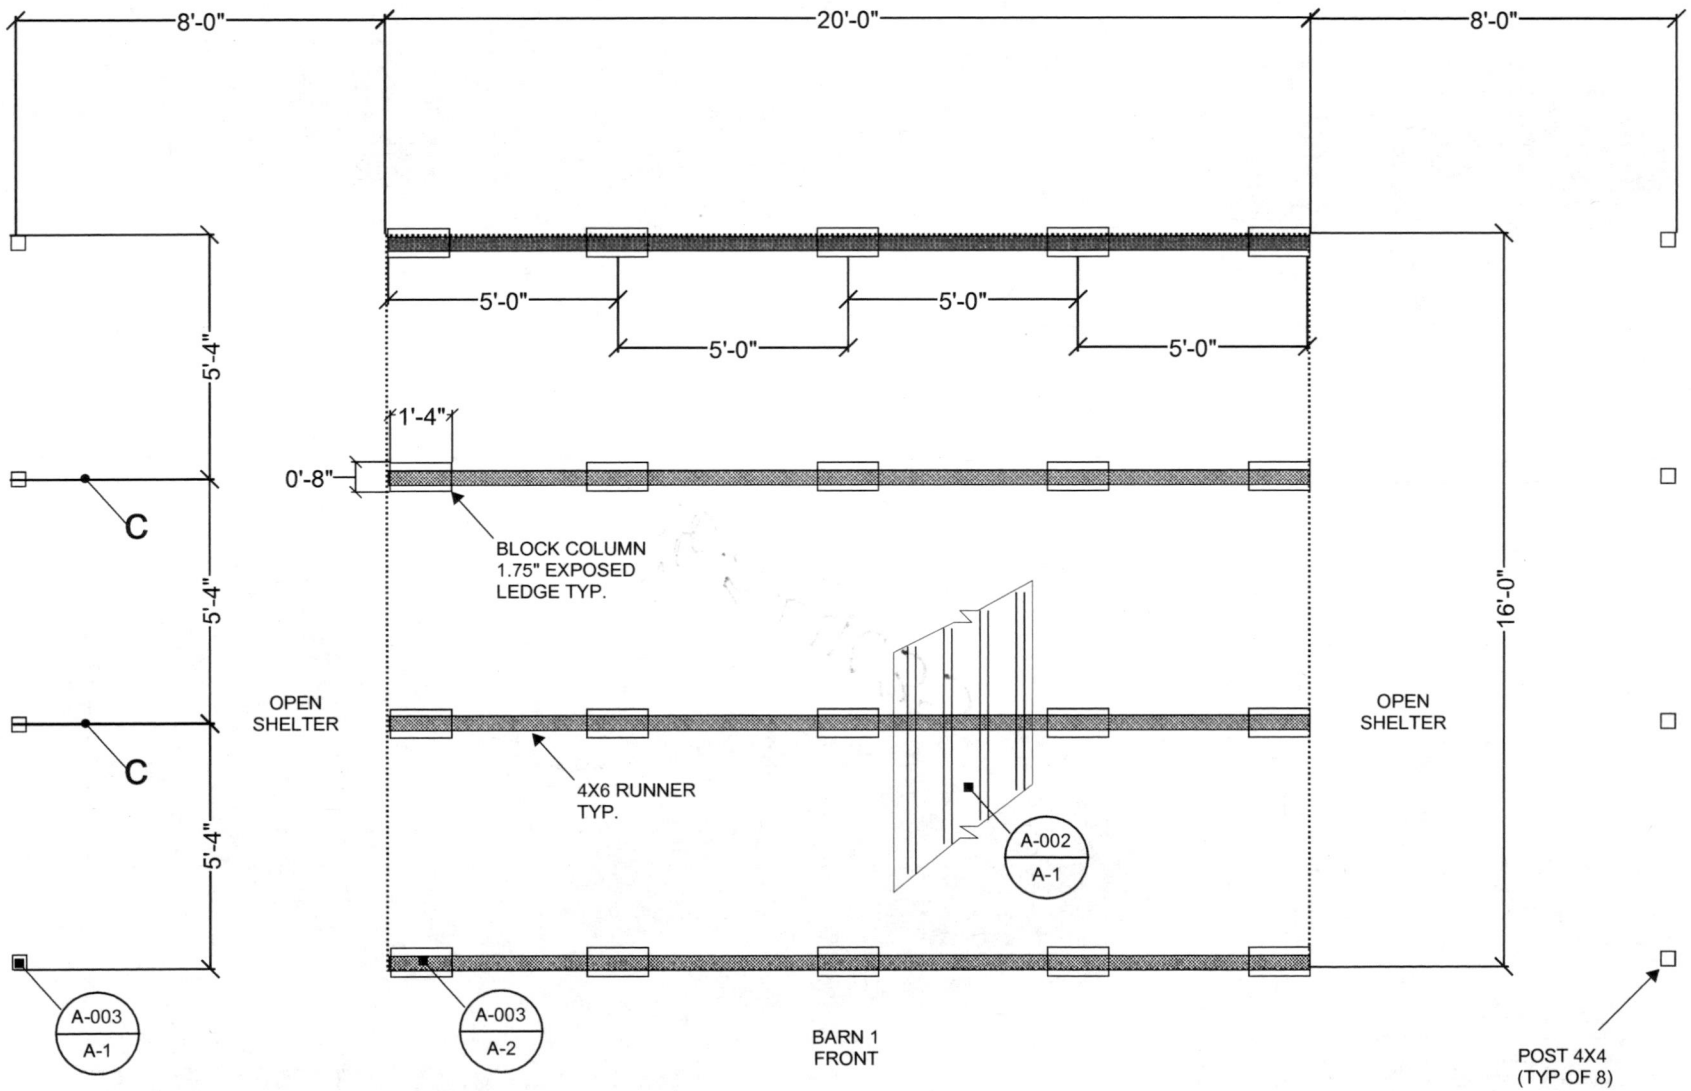

JONATHAN BEASLEY
L-31485

2188 EBENEZER
CHURCH RD
COATS NC, 27521
910-891-8189

2188 EBENEZER CHURCH RD

BARN PROJECT

ISSUED	
REV	DATE ISSUED

Project Number:	18-5-44035
Drawn By:	
Date:	6/26/2018
Scale:	As indicated

BARN 1

A-001

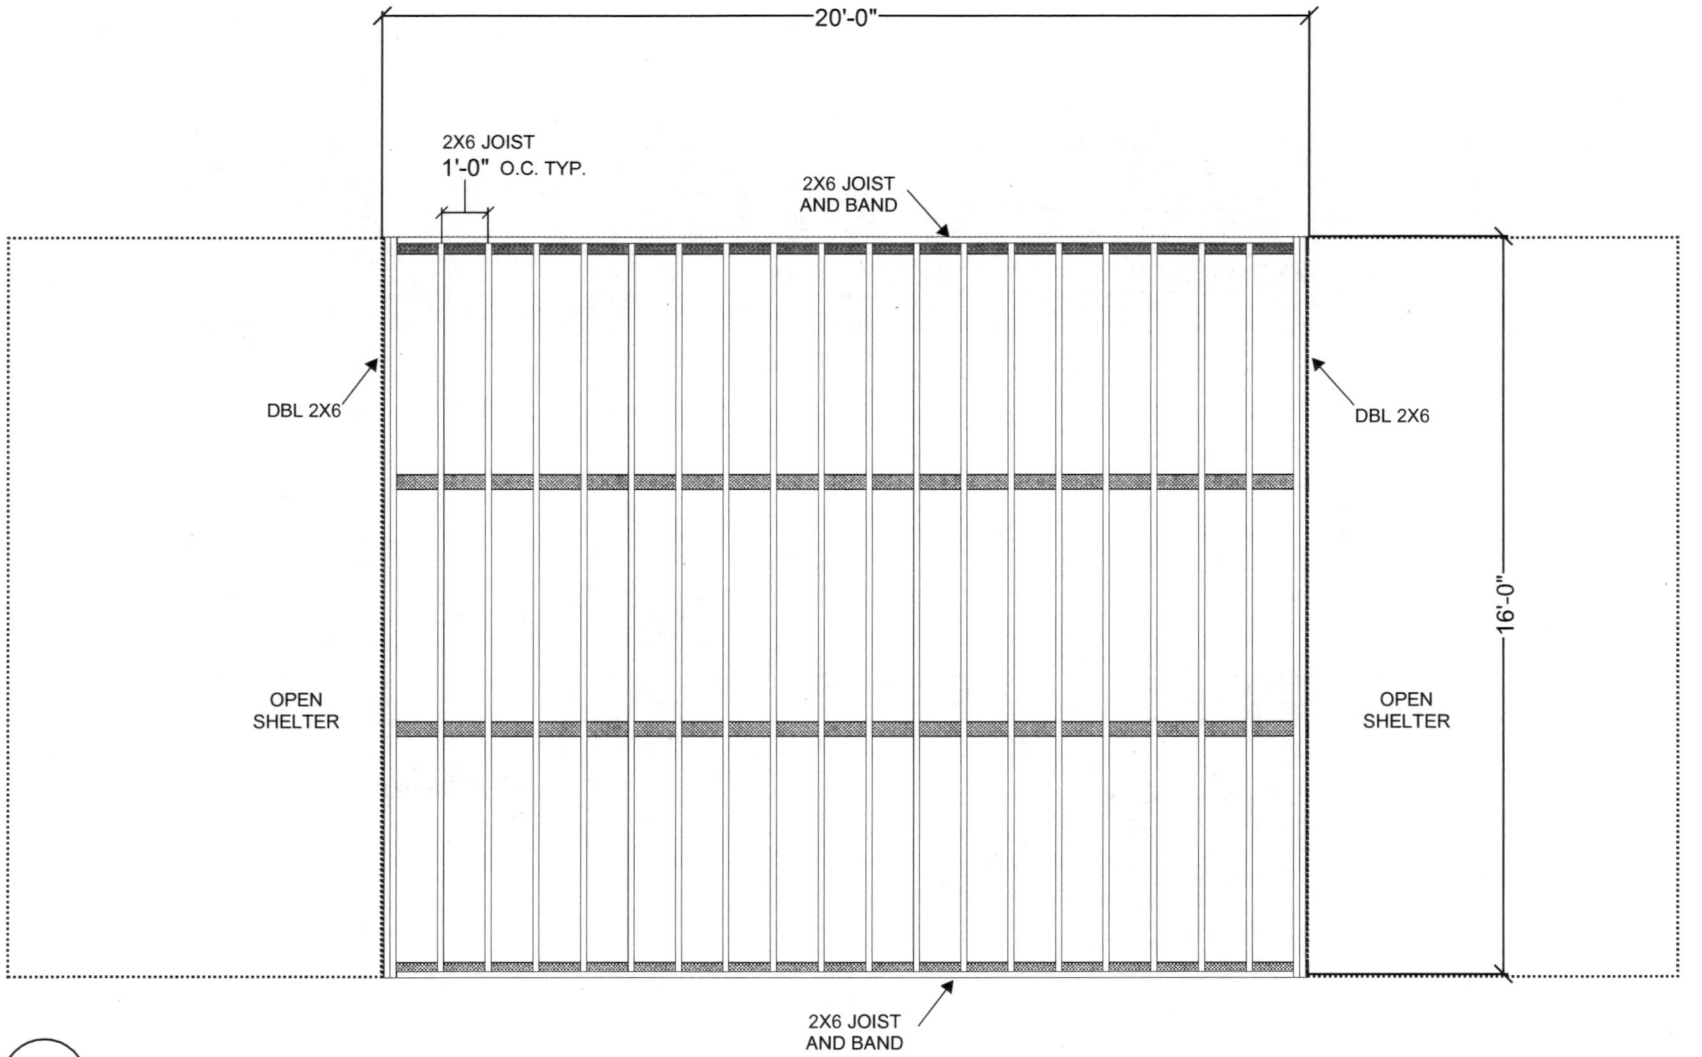

A-1

JONATHAN BEASLEY
L-31485

2188 EBENEZER
CHURCH RD
COATS NC, 27521
910-891-8189

2188 EBENEZER CHURCH RD

BARN PROJECT

ISSUED

REV	DATE ISSUED

Project Number:	18-5-44035
Drawn By:	JB
Date:	6/26/2018
Scale:	As indicated

BARN 1
DETAILS

A-002

GENERAL NOTES

1. UNO ALL PARTS OF THE FLOOR SYSTEM WILL BE TREATED WOOD.
2. BONDING CEMENT WILL BE APPLIED TO ANY BLOCK COLUMN 3 BLOCKS OR HIGHER.
3. GRADE WILL BE COMPACTED AND FILLED WITH ABC STONE WHERE NECESSARY.
4. TYPICAL STRUCTURE LAYOUT AND BUILD WILL BE USED FOR BARN 1 AND BARN 2.

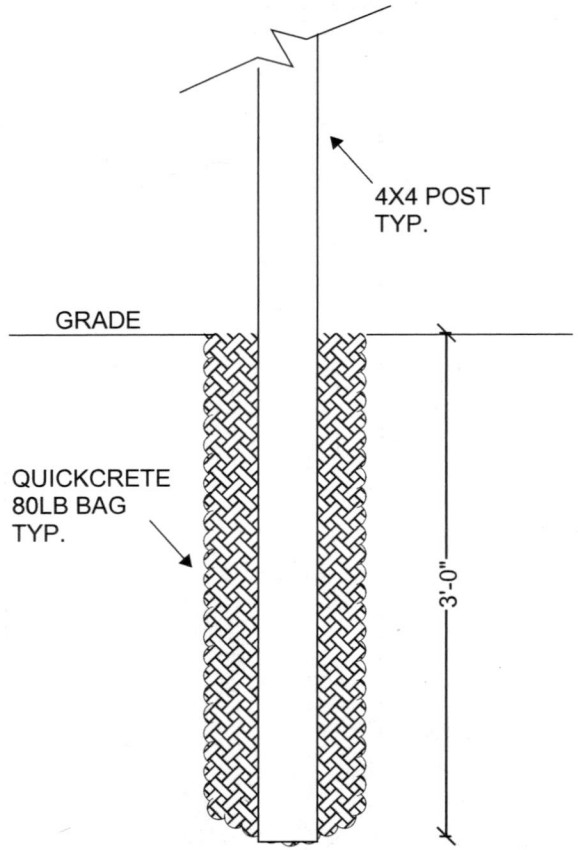

A-1

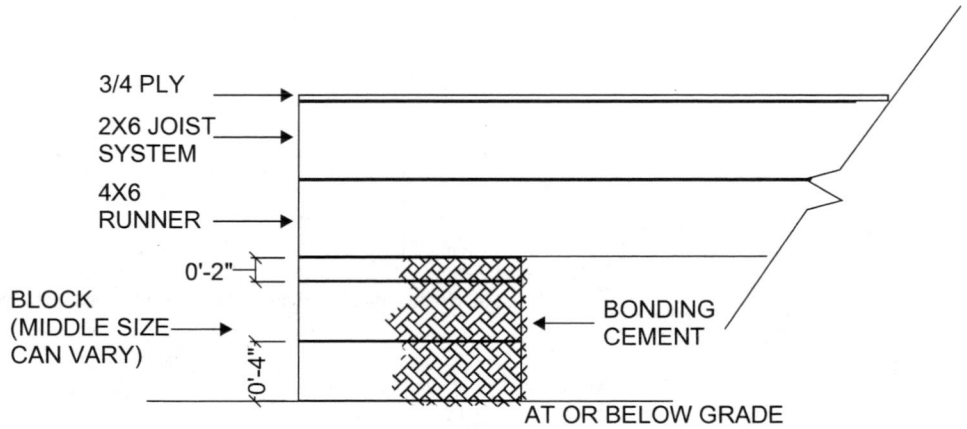

A-2

JONATHAN BEASLEY
L-31485

2188 EBENEZER
CHURCH RD
COATS NC, 27521
910-891-8189

2188 EBENEZER CHURCH RD

BARN PROJECT

ISSUED

REV	DATE ISSUED

Project Number:	18-5-44035
Drawn By:	JB
Date:	6/26/2018
Scale:	As indicated

BARN 1
DETAILS

A-003