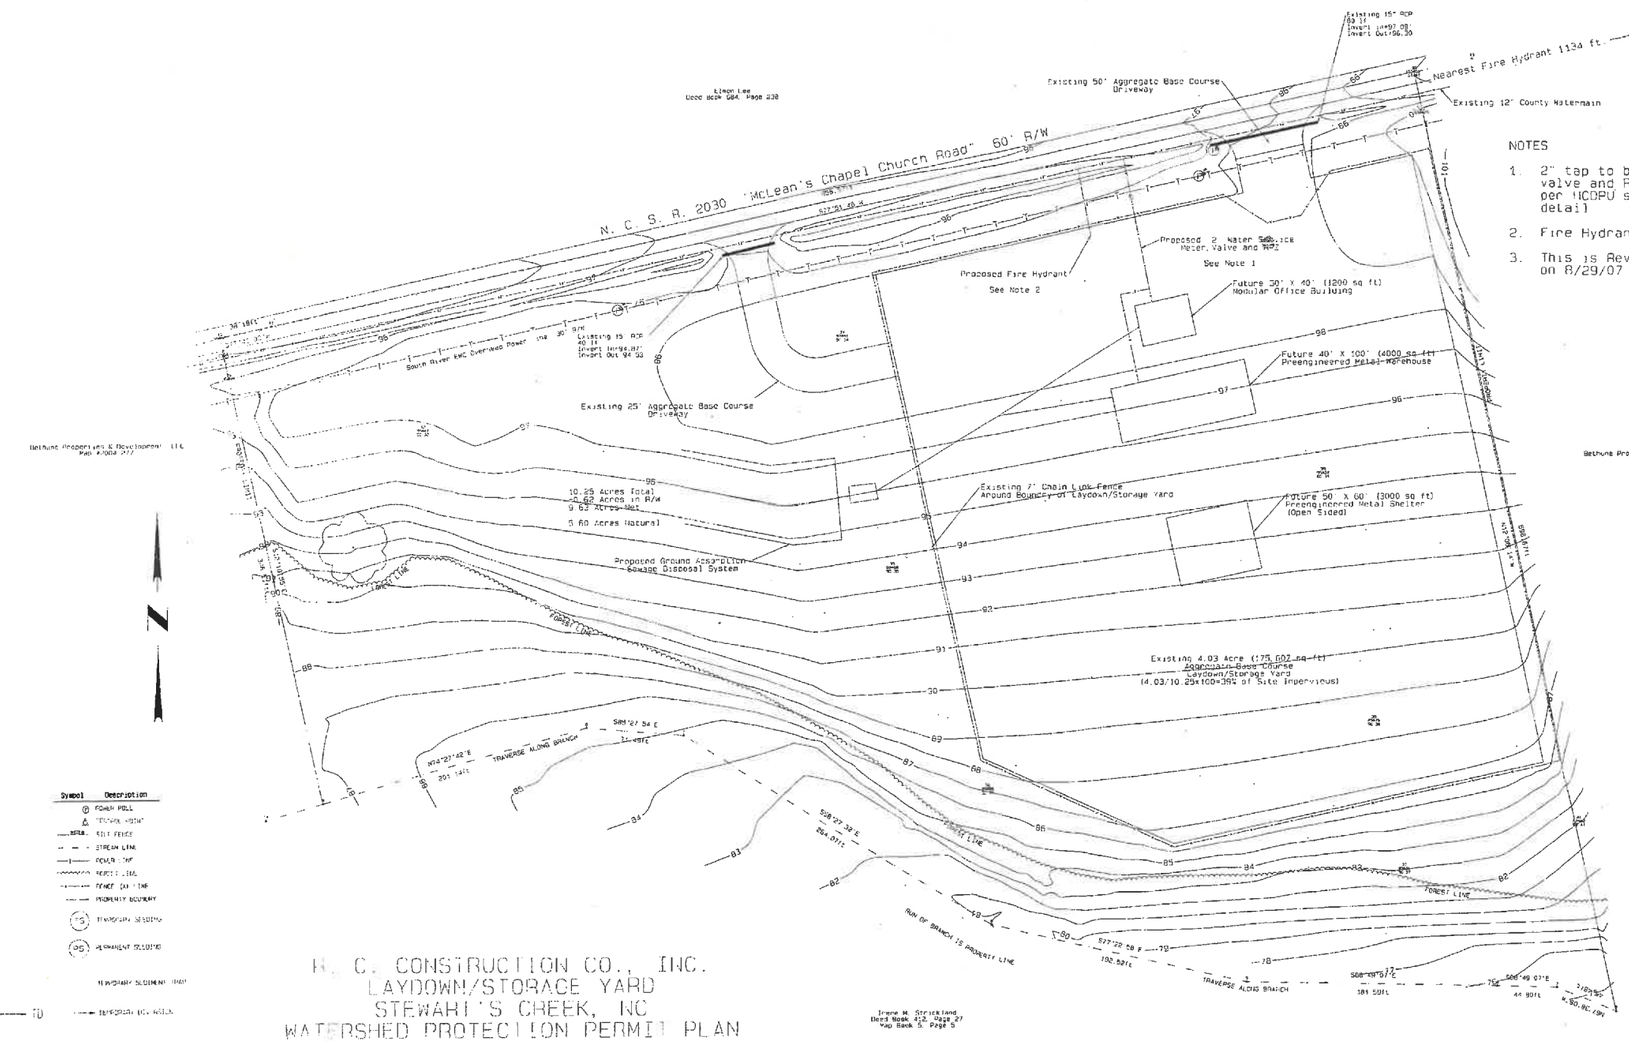

NOTES

1. 2" tap to be made by HCDPU, valve and RPZ to be installed by owner per HCDPU standard backflow prevention detail
2. Fire Hydrant to be installed by HCDPU
3. This is Revision 1 of the site plan submitted on 8/29/07

SCALE 1"=50'

0 50 100

Harnett County Planning Dept
I hereby approve this site plan
1-22-08
Harnett County Planning Dept

Symbol	Description
	POWER POLE
	TELEPHONE PEDESTAL
SFB	SILT FENCE
	STREAM LINE
	POWER LINE
	FENCE LINE
	PROPERTY BOUNDARY
	TEMPORARY SEEDING
	PERMANENT SEEDING
	TEMPORARY SEDIMENT TRAP
TD	TEMPORARY DIVERSION

R. C. CONSTRUCTION CO., INC.
LAYDOWN/STORAGE YARD
STEWART'S CREEK, NC
WATERSHED PROTECTION PERMIT PLAN
WATERSHED CLASS WS-IV

PIN# 0506-47-4088.000

Physical Address:
2225 McLean's Chapel Church Road
Sunderland, NC 28323

Point of Contact:
Kenneth S. Murchison, PE
General Superintendent
R. C. Construction Co., Inc.
(910) 574-7484

As the owner of record, I hereby formally consent to the proposed development shown on this plat and all regulations and requirements of the Harnett County ordinances.

11/16/08
Date

Owner Signature

VICINITY MAP
For
R. C. Construction Co., Inc.
Laydown/Storage Yard

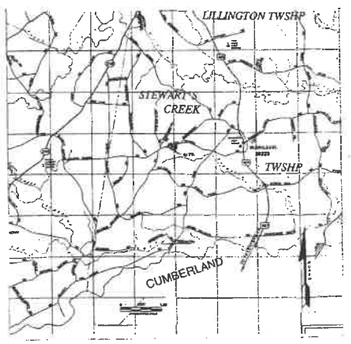

#87-50018359