SITE/SOIL EVALUATION FOR ON-SITE WASTEWATER

APPLICANT NAME _____ *DATE* _____

FACTORS		PROFILES									
		1	2	3	4	5	6	7	8	9	10
LANDSCAPE POSITION	.1940										
SLOPE (%)	.1940										
HORIZON 1 DEPTH											
Texture Group	.1941(A)(1)										
Consistence	.1941										
Structure	.1941(A)(2)										
Mineralogy	.1941(A)(3)										
HORIZON 2 DEPTH											
Texture Group	.1941(A)(1)										
Consistence	.1941										
Structure	.1941(A)(2)										
Mineralogy	.1941(A)(3)										
HORIZON 3 DEPTH											
Texture Group	.1941(A)(1)										
Consistence	.1941										
Structure	.1941(A)(2)										
Mineralogy	.1941(A)(3)										
HORIZON 4 DEPTH											
Texture Group	.1941(A)(1)										
Consistence	.1941										
Structure	.1941(A)(2)										
Mineralogy	.1941(A)(3)										
SOIL WETNESS	.1942										
RESTRICTIVE HORIZON	.1944										
SAPROLITE	.1943/.1956										
CLASSIFICATION	.1948										
LONG TERM ACCEPTANCE RATE	.1955										

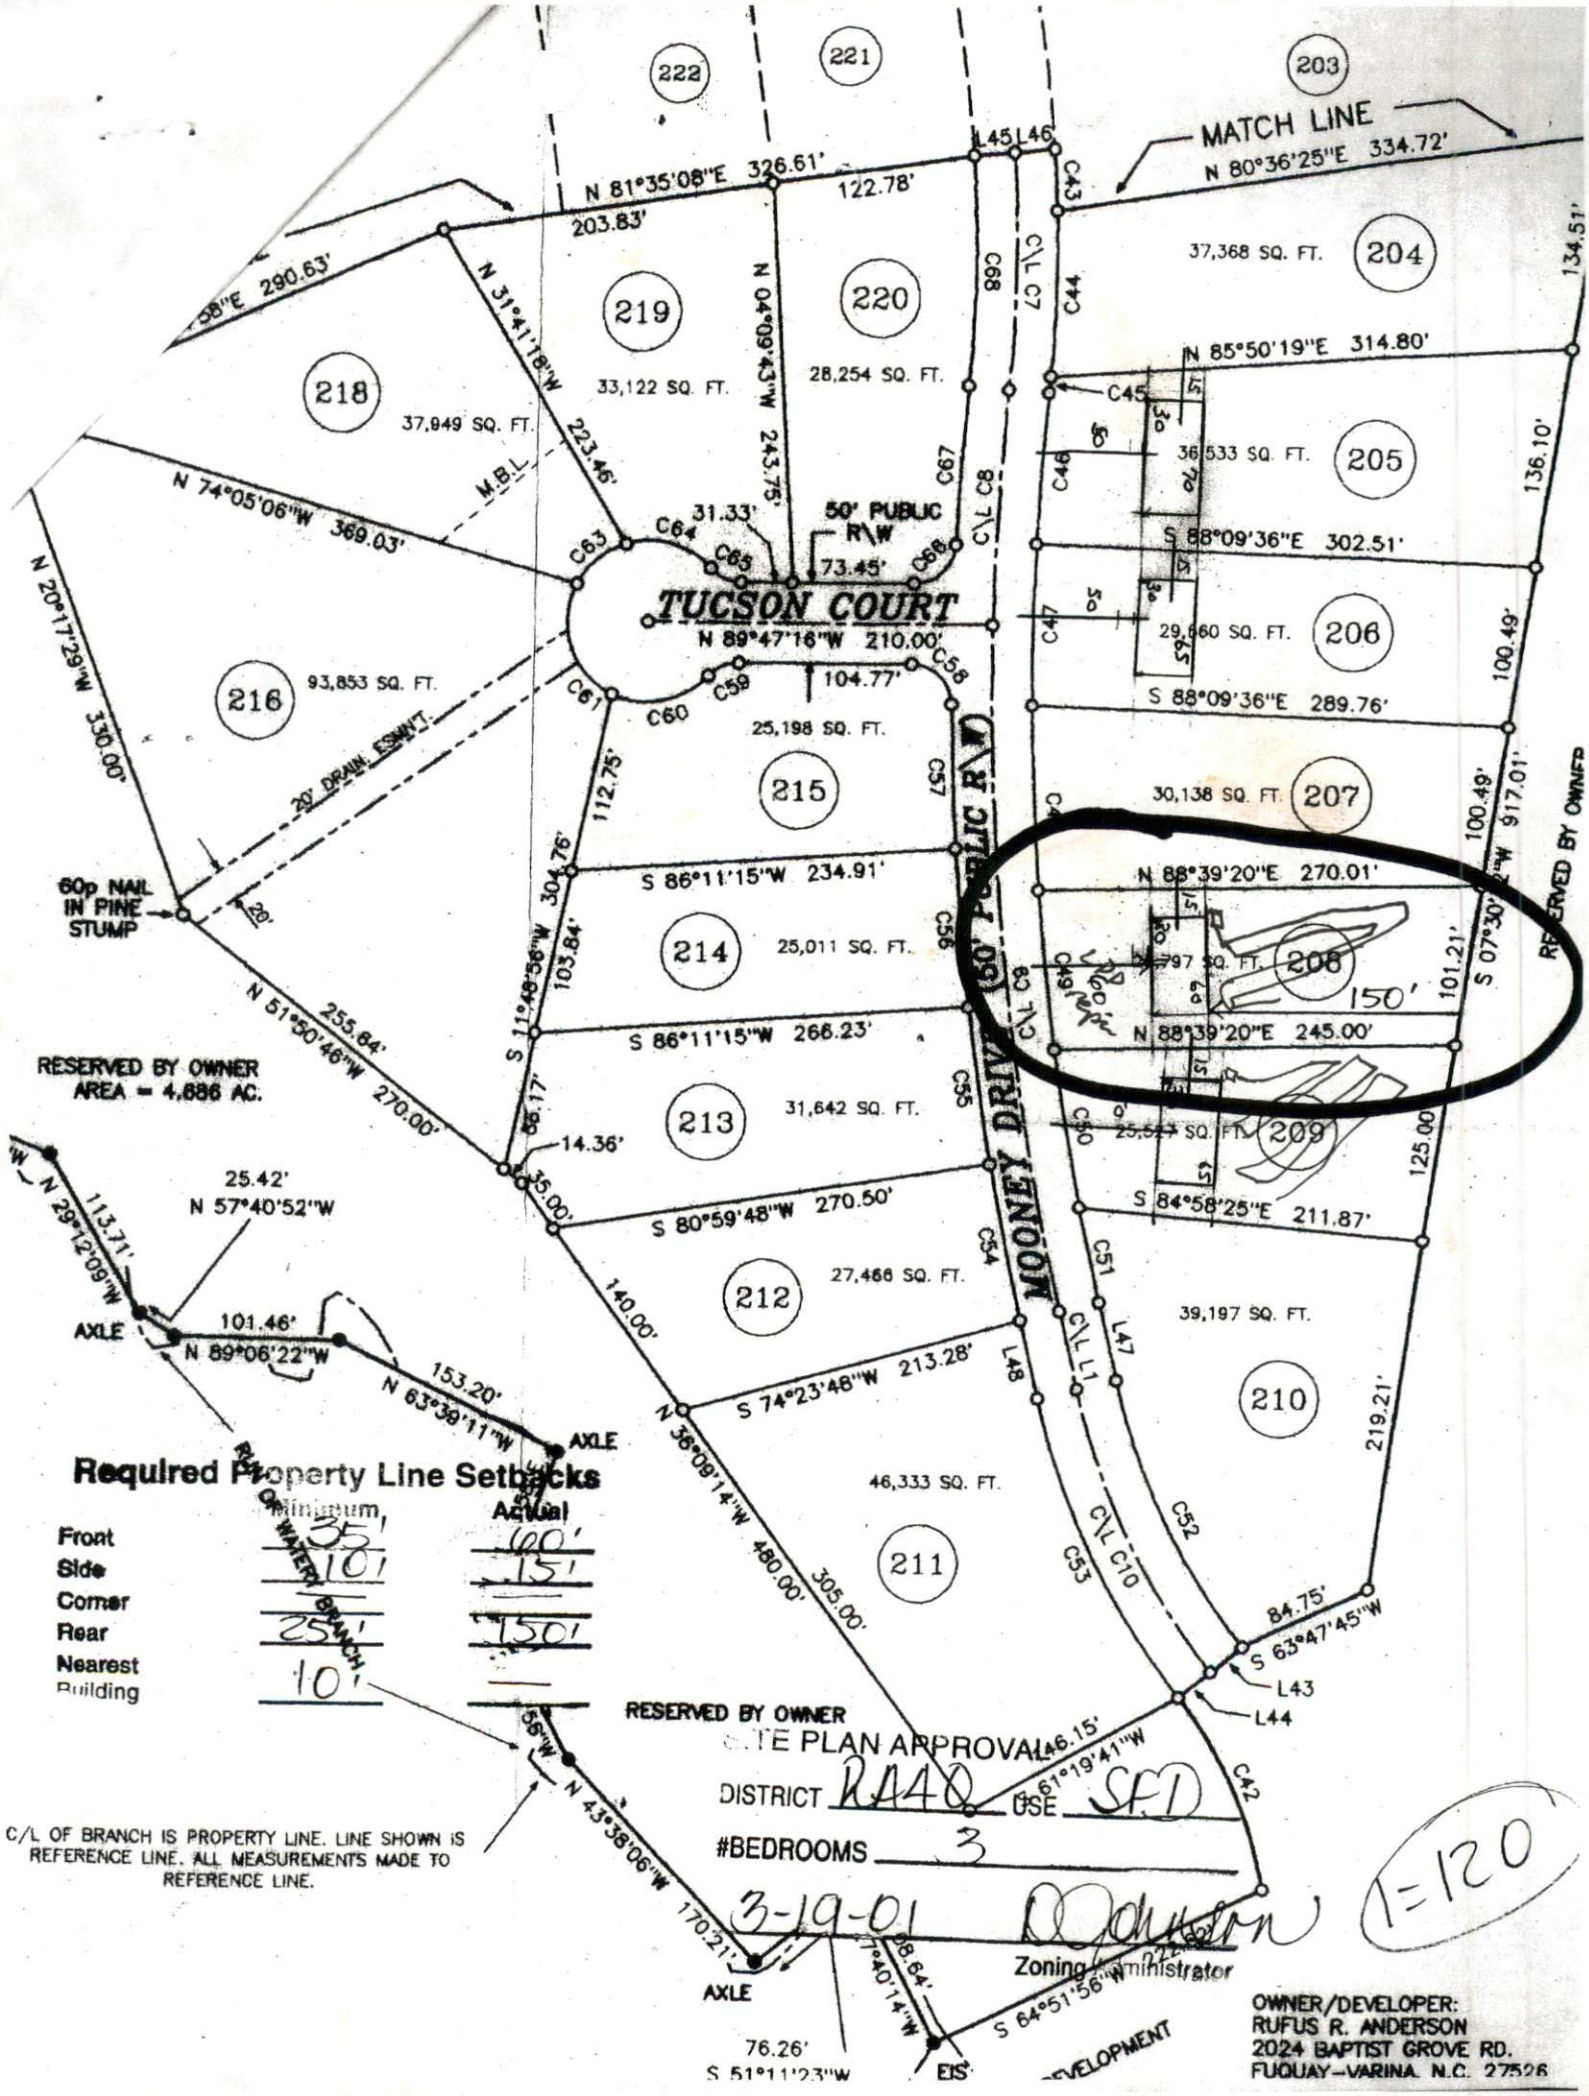
MATCH LINE
N 80°36'25"E 334.72'
N 81°35'08"E 326.61'
203.83'
122.78'
N 31°41'18"W 223.46'
N 04°09'43"W 243.75'
N 85°50'19"E 314.80'
S 88°09'36"E 302.51'
S 88°09'36"E 289.76'
N 88°39'20"E 270.01'
N 88°39'20"E 245.00'
S 84°58'25"E 211.87'
S 63°47'45"W
N 74°05'06"W 369.03'
N 20°17'29"W 330.00'
N 51°50'46"W 270.00'
N 29°12'09"W 113.71'
N 89°06'22"W 101.46'
N 63°39'11"W 153.20'
N 43°38'06"W 170.21'
S 64°51'56"W
S 51°11'23"W 76.26'
S 61°19'41"W
S 86°11'15"W 234.91'
S 86°11'15"W 266.23'
S 80°59'48"W 270.50'
S 74°23'48"W 213.28'
N 36°09'14"W 480.00'
305.00'
140.00'
S 11°48'56"W 304.76'
112.75'
103.84'
255.64'
86.17'
14.36'
35.00'
25.42'
N 57°40'52"W
101.46'
153.20'
98.64'
84.75'
219.21'
125.00'
100.49'
136.10'
134.51'
917.01'
101.21'
N 89°47'16"W 210.00'
104.77'
73.45'
31.33'
290.63'
TUCSON COURT
50' PUBLIC R/W
MOONEY DRIVE (50' PUBLIC R/W)
M.B.L.
20' DRAIN. ESM'T.
60p NAIL IN PINE STUMP
AXLE
EIS
RESERVED BY OWNER
AREA = 4.886 AC.
RESERVED BY OWNER
RESERVED BY OWNER
RUN OF WATER BRANCH
C/L OF BRANCH IS PROPERTY LINE. LINE SHOWN IS REFERENCE LINE. ALL MEASUREMENTS MADE TO REFERENCE LINE.
Required Property Line Setbacks
Minimum
Actual
Front 35' 60'
Side 10' 15'
Corner
Rear 25' 150'
Nearest Building 10'
SITE PLAN APPROVAL
DISTRICT RA40
USE SFD
#BEDROOMS 3
3-19-01
Zoning Administrator
OWNER/DEVELOPER:
RUFUS R. ANDERSON
2024 BAPTIST GROVE RD.
FUQUAY-VARINA, N.C. 27526
1=120
203
204
205
206
207
208
209
210
211
212
213
214
215
216
218
219
220
221
222
37,368 SQ. FT.
36,533 SQ. FT.
29,660 SQ. FT.
30,138 SQ. FT.
25,797 SQ. FT.
25,527 SQ. FT.
39,197 SQ. FT.
46,333 SQ. FT.
27,466 SQ. FT.
31,642 SQ. FT.
25,011 SQ. FT.
25,198 SQ. FT.
93,853 SQ. FT.
37,949 SQ. FT.
33,122 SQ. FT.
28,254 SQ. FT.
150'