HARNETT COUNTY HEALTH DEPARTMENT

IMPROVEMENT PERMIT

№ 18239

1-5-1842

Be it ordained by the Harnett County Board of Health as follows: Section III, Item B. "No Person shall begin construction of any building at which a septic tank system is to be used for disposal of sewage without first obtaining a written permit from the Harnett County Health Department."

Name: (owner) OT Fallen

☒ New Installation ☒ Septic Tank

Property Location: SR# 1111

☐ Repairs ☒ Nitrification Line

Turn At Jim walter homes sign

Subdivision Brenda Smith

Tax ID #

Lot # 1

Quadrant #

Number of Bedrooms Proposed: 3 (42x24)

Lot Size: 1.8 Ac

Basement with Plumbing: ☐

Garage: ☐

Water Supply: ☐ Well ☒ Public ☐ Community

Distance From Well: 50 ft.

Following is the minimum specifications for sewage disposal system on above captioned property. Subject to final approval.

Type of system: ☒ Conventional ☐ Other

Size of tank: Septic Tank: 1000 gallons Pump Tank: gallons

Subsurface Drainage Field: No. of ditches 3 exact length of each ditch 80 ft. width of ditches 3 ft. depth of ditches 18 max in.

French Drain Required: Linear feet

This permit is subject to revocation if site plans or intended use change.

Date: 05-03-01

Signed: Jon W Arp
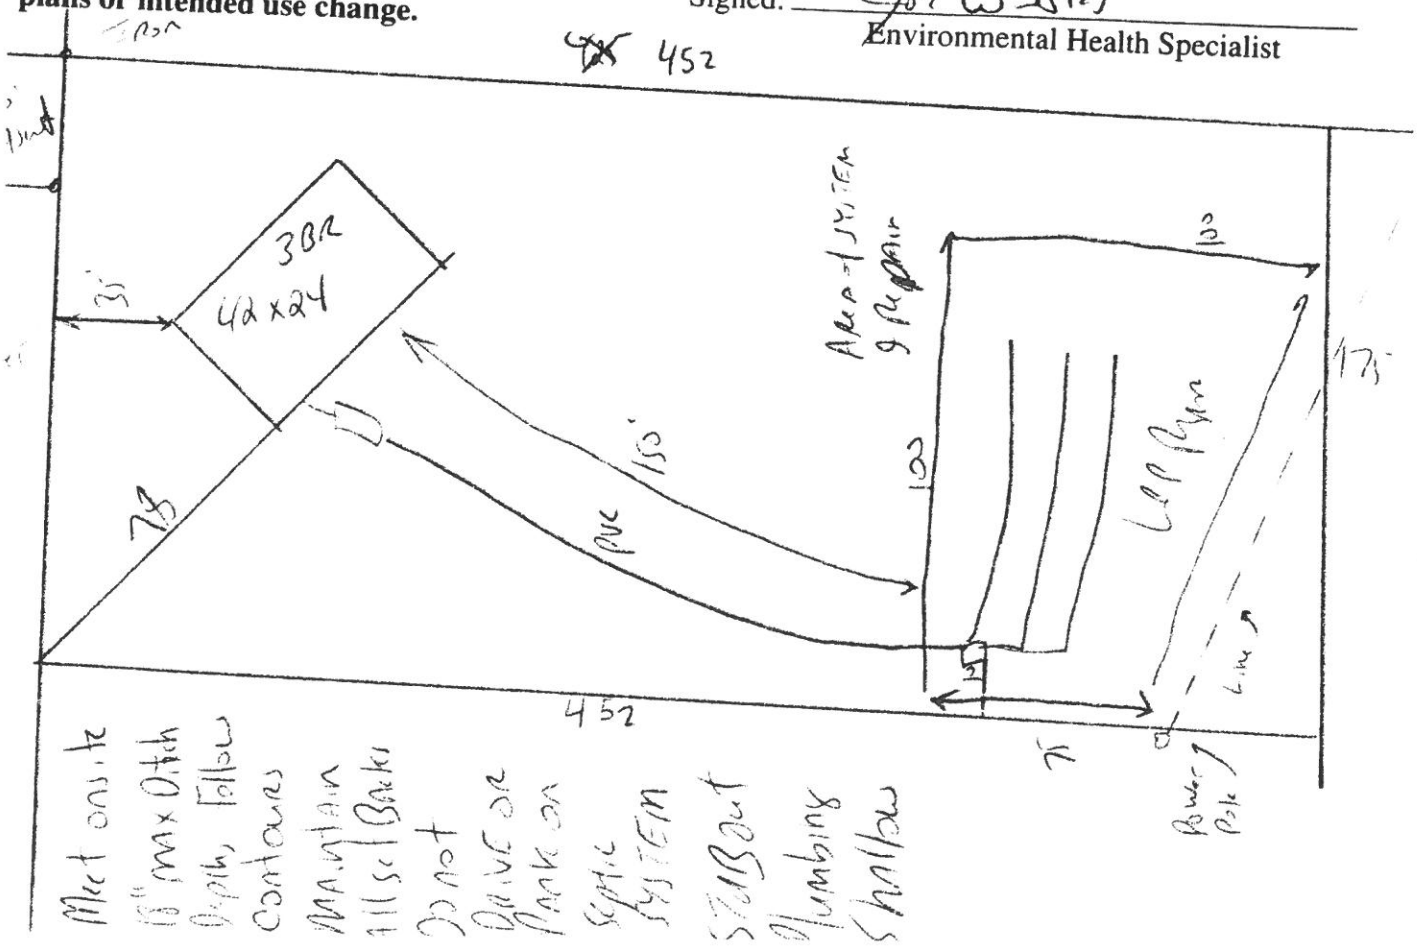
Environmental Health Specialist