1 = 200

SITE PLAN APPROVAL

DISTRICT ~~RA30~~ USE SFD

#BEDROOMS 4

3-21-02 [signature]
Date Zoning Administrator

Required Property Line Setbacks
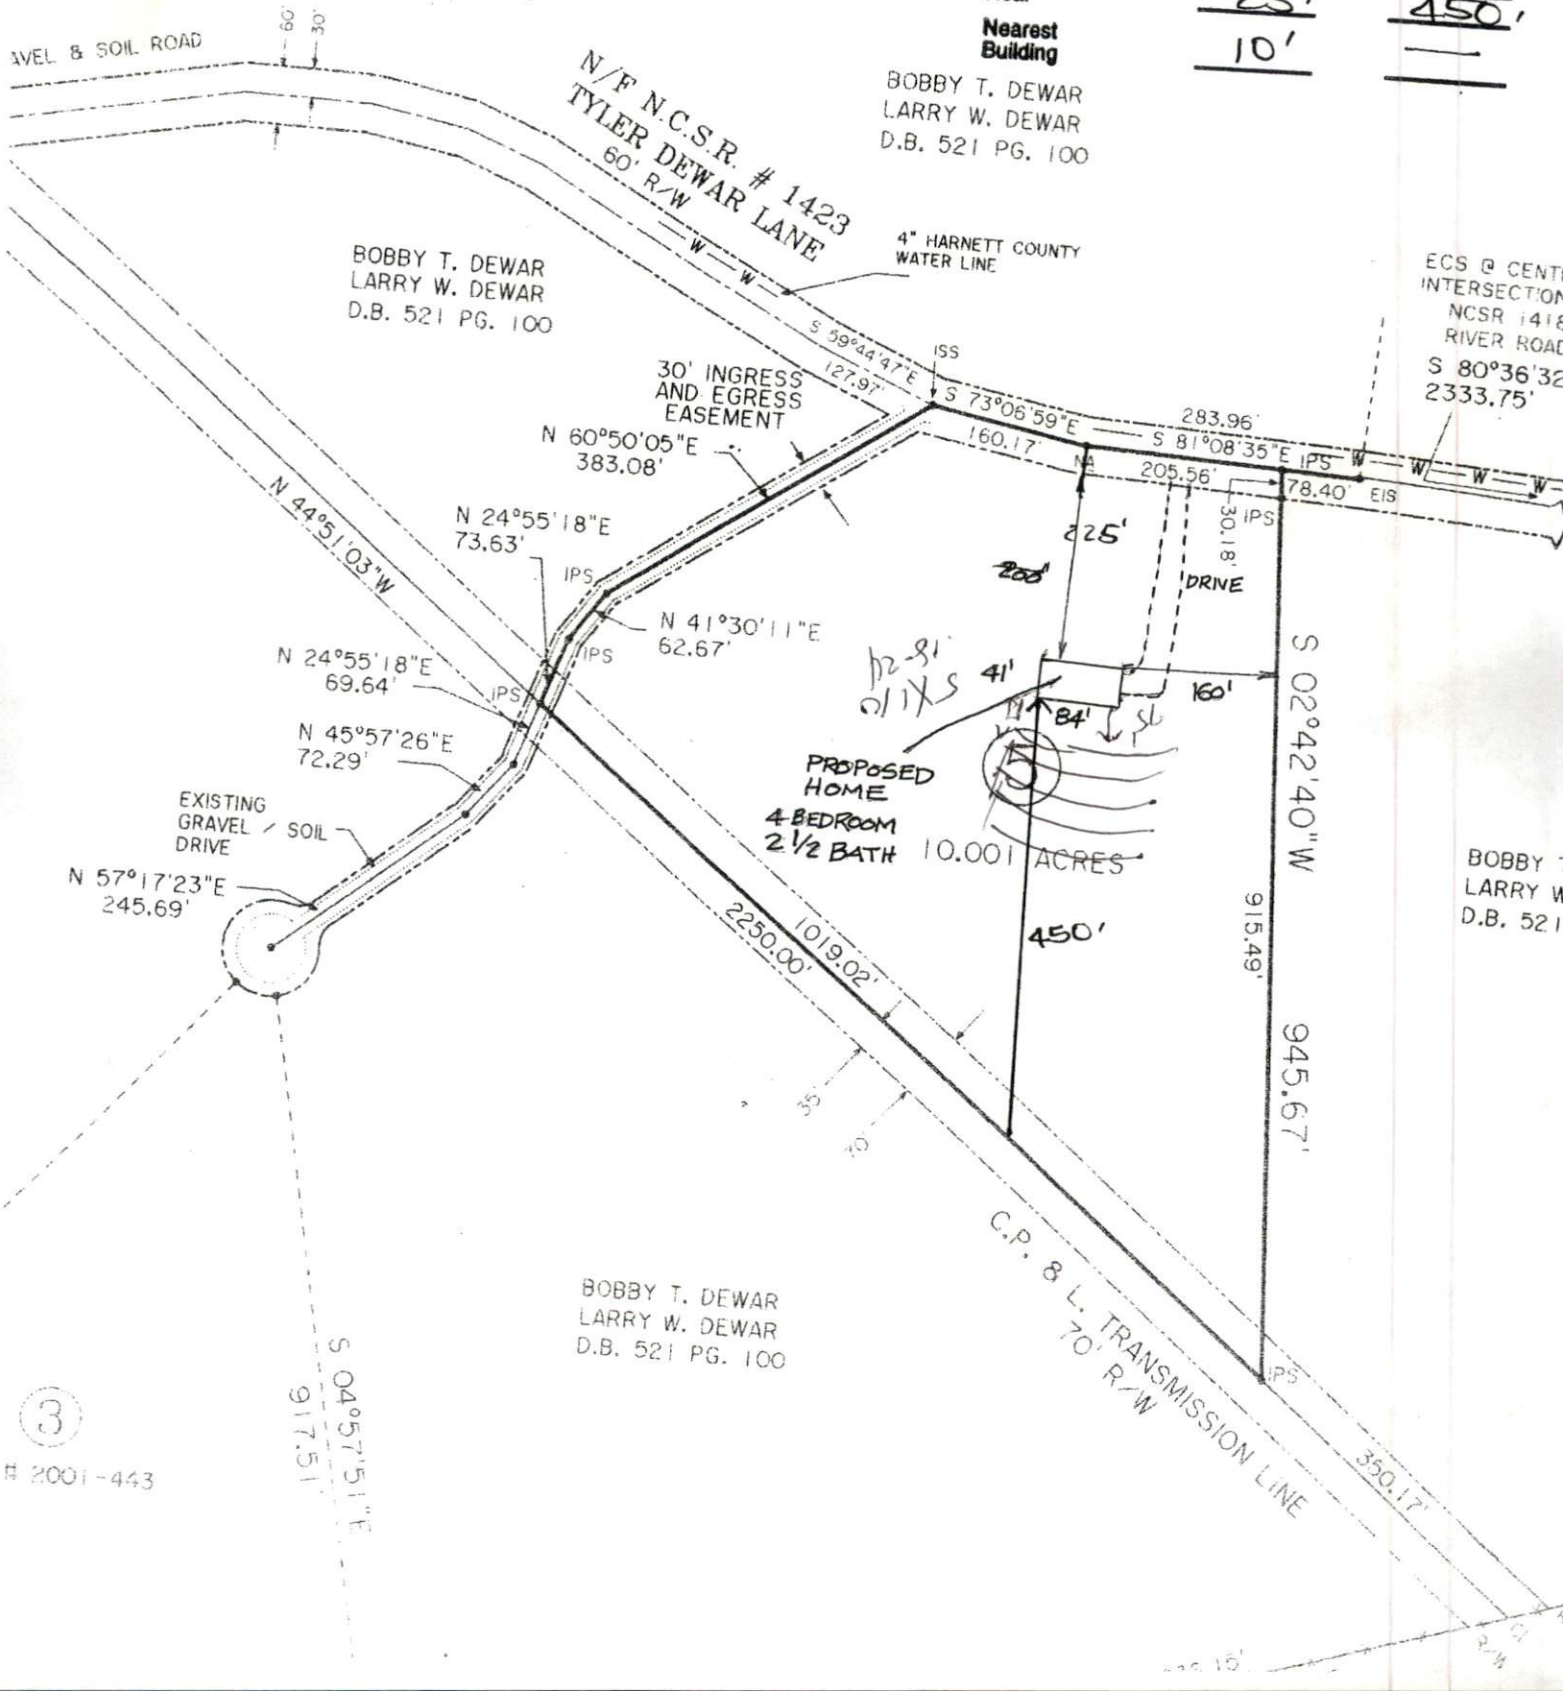
	Minimum	Actual
Front	35'	225'
Side	10'	160'
Corner	—	—
Rear	25'	450'
Nearest Building	10'	—